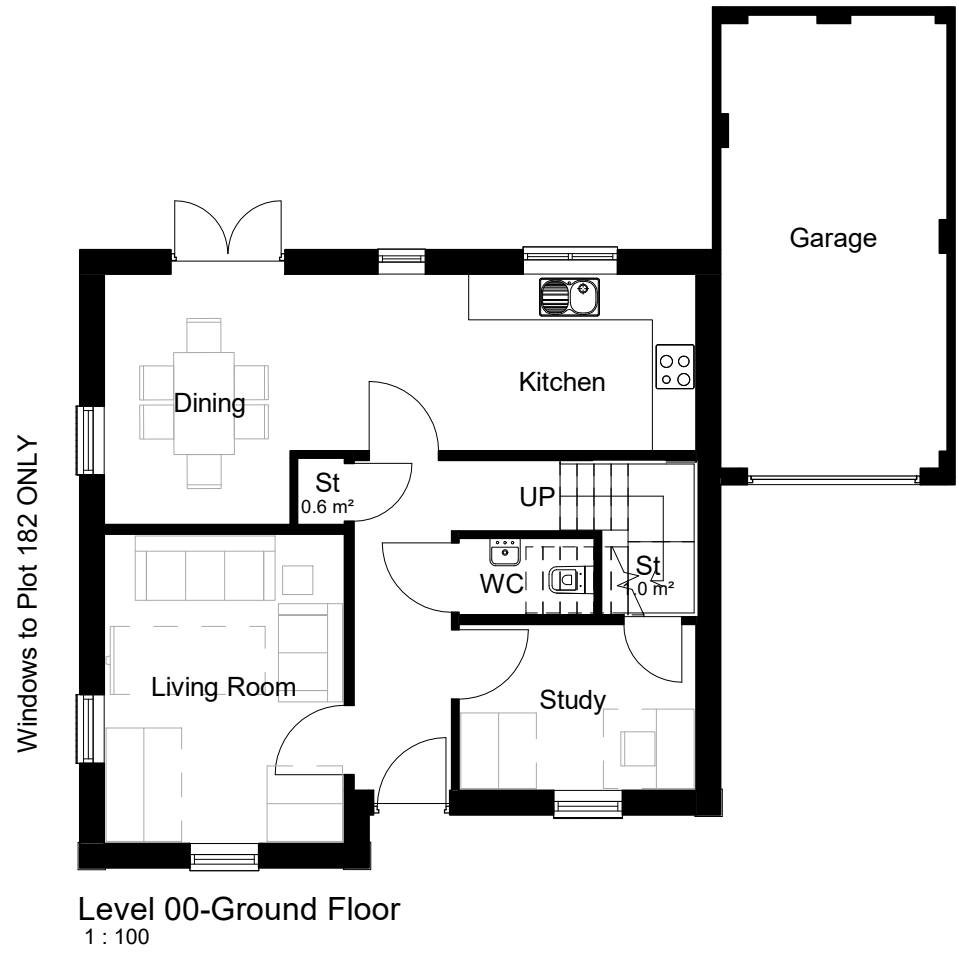
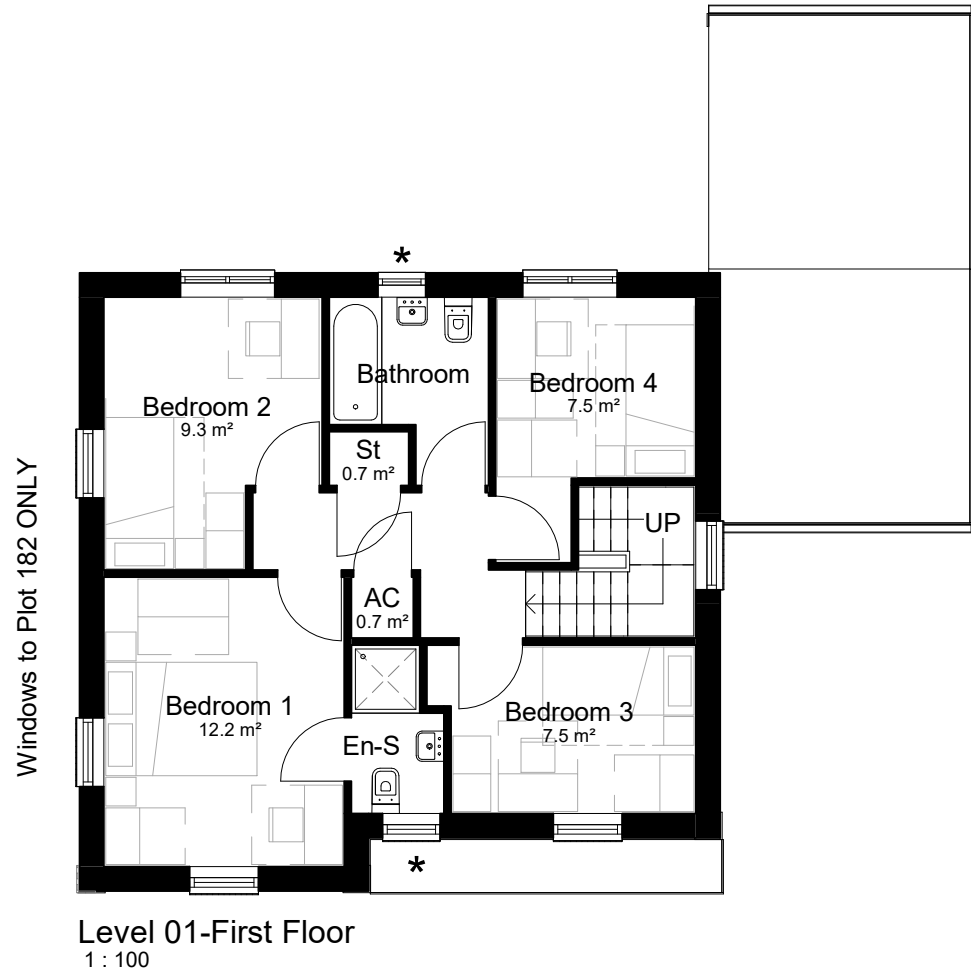


Please Note:

Drawing to be scaled for planning purposes only, dimensions to be checked on site and any discrepancies are to be highlighted to the Architect prior to construction.

Topographical / Ordnance Survey information shown has been prepared by a third party, HGP accept no responsibility for accuracy or completeness of the survey.

This drawing is to be read in conjunction with all other project drawings, construction notes and / or project specifications including those by other project consultants and specialists. All discrepancies should be reported immediately.

Design subject to detail development / approval. Measurements and accommodation schedules subject to amendments following coordinated input by others. Costings cannot be finalised until approval / confirmation by relevant authorities and Client.

Area Schedule		
Name	Level	Area
3 Bed House	Level 00-Ground Floor	56 m ²
3 Bed House	Level 01-First Floor	56 m ²
		112 m ²

Legend

KB: Key Building
Occurs in:
CA1 : Character Area 1, Park View
CA2b : Character Area 2b Rural Edge South

Handing as follows:
As: 182
Handed: 219
★ Obscure glazing

Dark grey brick, brown roof tiles and other materials to match surrounding local venacular

Rev.	Description	DATE	DB	CB
A	Amended to client comments	15.09.22	DY	HJE

Date Nov '21
Drawn By/Checked By DY/ HJE
Scale 1 : 100@ A2
Revision A
Project Land West of Pagham Road, Pagham
Title House Type F (KB) Floor Plans and Elevations
Dwg# 21.129.61
Status Planning

hgp



Furzehall Farm, Wickham Road
Fareham, Hampshire
PO16 7JH
01329 383 225
email@hgp-architects.co.uk
www.hgp-architects.co.uk
HGP Architects Ltd. Copyright Reserved
Unit 1, Station Industrial Park
Duncan Road, Park Gate,
Hampshire, SO31 1BX