



A - Front Elevation (east facing)
1 : 100



B - Front Elevation (north facing)
1 : 100




C - Front Elevation (south-east facing)
1 : 100



D - Courtyard Elevation (south-west facing)
1 : 100



E - Rear Elevation (west facing)
1 : 100

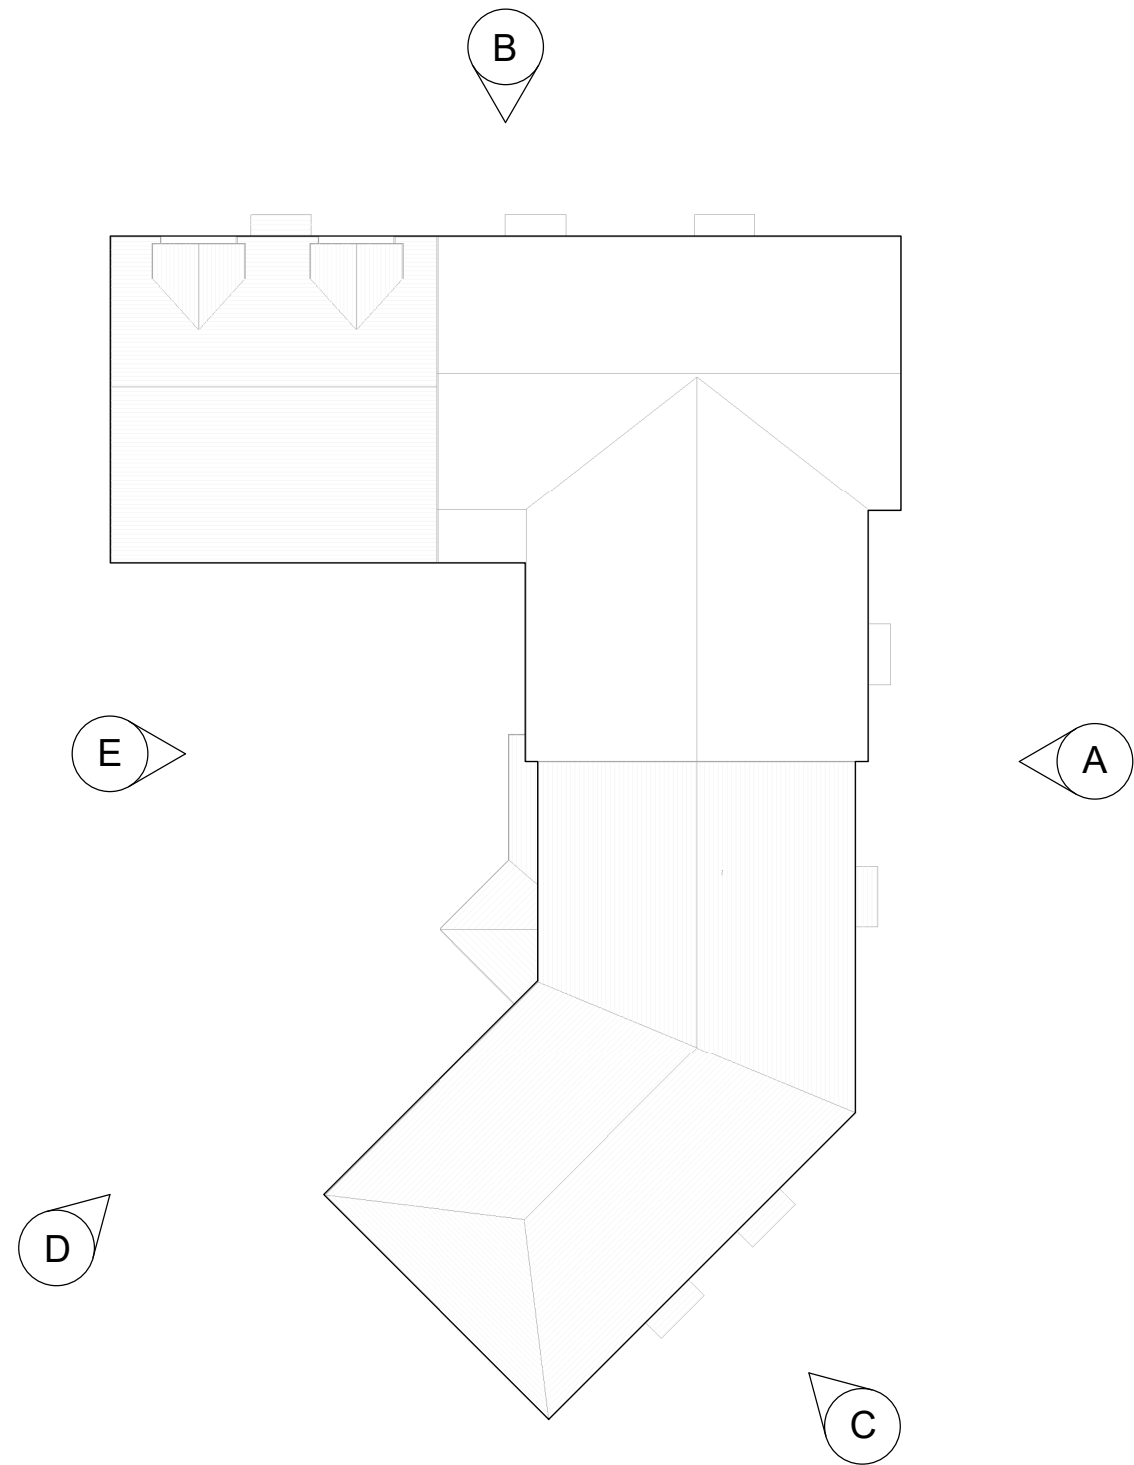

Please Note:

Drawing to be scaled for planning purposes only, dimensions to be checked on site and any discrepancies are to be highlighted to the Architect prior to construction.

Topographical / Ordnance Survey information shown has been prepared by a third party, HGP accept no responsibility for accuracy or completeness of the survey.

This drawing is to be read in conjunction with all other project drawings, construction notes and / or project specifications including those by other project consultants and specialists. All discrepancies should be reported immediately.

Design subject to detail development / approval. Measurements and accommodation schedules subject to amendments following coordinated input by others. Costings cannot be finalised until approval / confirmation by relevant authorities and Client.

Flat Area Schedule		
Name	Level	Area
Flat 1	Level 00-Ground Floor	50 m ²
Flat 2	Level 00-Ground Floor	50 m ²
Flat 3	Level 00-Ground Floor	51 m ²
Flat 4	Level 00-Ground Floor	50 m ²
Flat 5	Level 00-Ground Floor	50 m ²
Flat 6	Level 01-First Floor	50 m ²
Flat 7	Level 01-First Floor	61 m ²
Flat 8	Level 01-First Floor	51 m ²
Flat 9	Level 01-First Floor	50 m ²
Flat 10	Level 01-First Floor	51 m ²

Additional Areas Schedule		
Name	Level	Area
Bin Store	Level 00-Ground Floor	9 m ²
Communal Lobby	Level 00-Ground Floor	17 m ²
Communal Stairs	Level 00-Ground Floor	6 m ²
Communal Lobby	Level 01-First Floor	18 m ²
Communal Stairs	Level 01-First Floor	6 m ²

Legend

CA4b: Character Area 4b: Transitional Perimeter North

Handing as follows:

As: 141-150

Handed: N/A


★ Obscure Glazing

Orange and buff brick, brown and red roof tiles and other materials to match surrounding local venacular

Rev.	Description	DATE	DB	CB
B	Amended to client comments	29.07.22	DY	HJE
A	Amended as per client comments	11.07.21	DY	HJE

Date	Jul '22
Drawn By/Checked By	VP / HJE
Scale	As indicated@ A1
Revision	B
Project	Land West of Pagham Road, Pagham
Title	Block Y (CA4b) - Elevations
Dwg#	_21.129.77
Status	Planning

hgp

 

Furzehall Farm, Wickham Road
Fareham, Hampshire
PO16 7JH

01329 283 225
email@hgp-architects.co.uk
www.hgp-architects.co.uk

HGP Architects Ltd. Copyright Reserved



Unit 1, Station Industrial Park
Duncan Road, Park Gate,
Hampshire, SO31 1BX