




**Please Note:**  
Drawing to be scaled for planning purposes only, dimensions to be checked on site and any discrepancies are to be highlighted to the Architect prior to construction.  
Prior to the commencement of any works, the Contractor is to check and / or determine all construction details including checking existing site levels and dimensions.  
This drawing is to be read in conjunction with all other project drawings, construction notes and / or project specifications including those by other project consultants and specialists. All discrepancies should be reported immediately.  
Design subject to detail development / approval.  
Measurements and accommodation schedules subject to amendments following coordinated input by others.  
Costings cannot be finalised until approval / confirmation by relevant authorities and Client.

**Further design information:**  
Please note that all landscaping shown is indicative. Refer to Landscape Architect's drawings for final design.

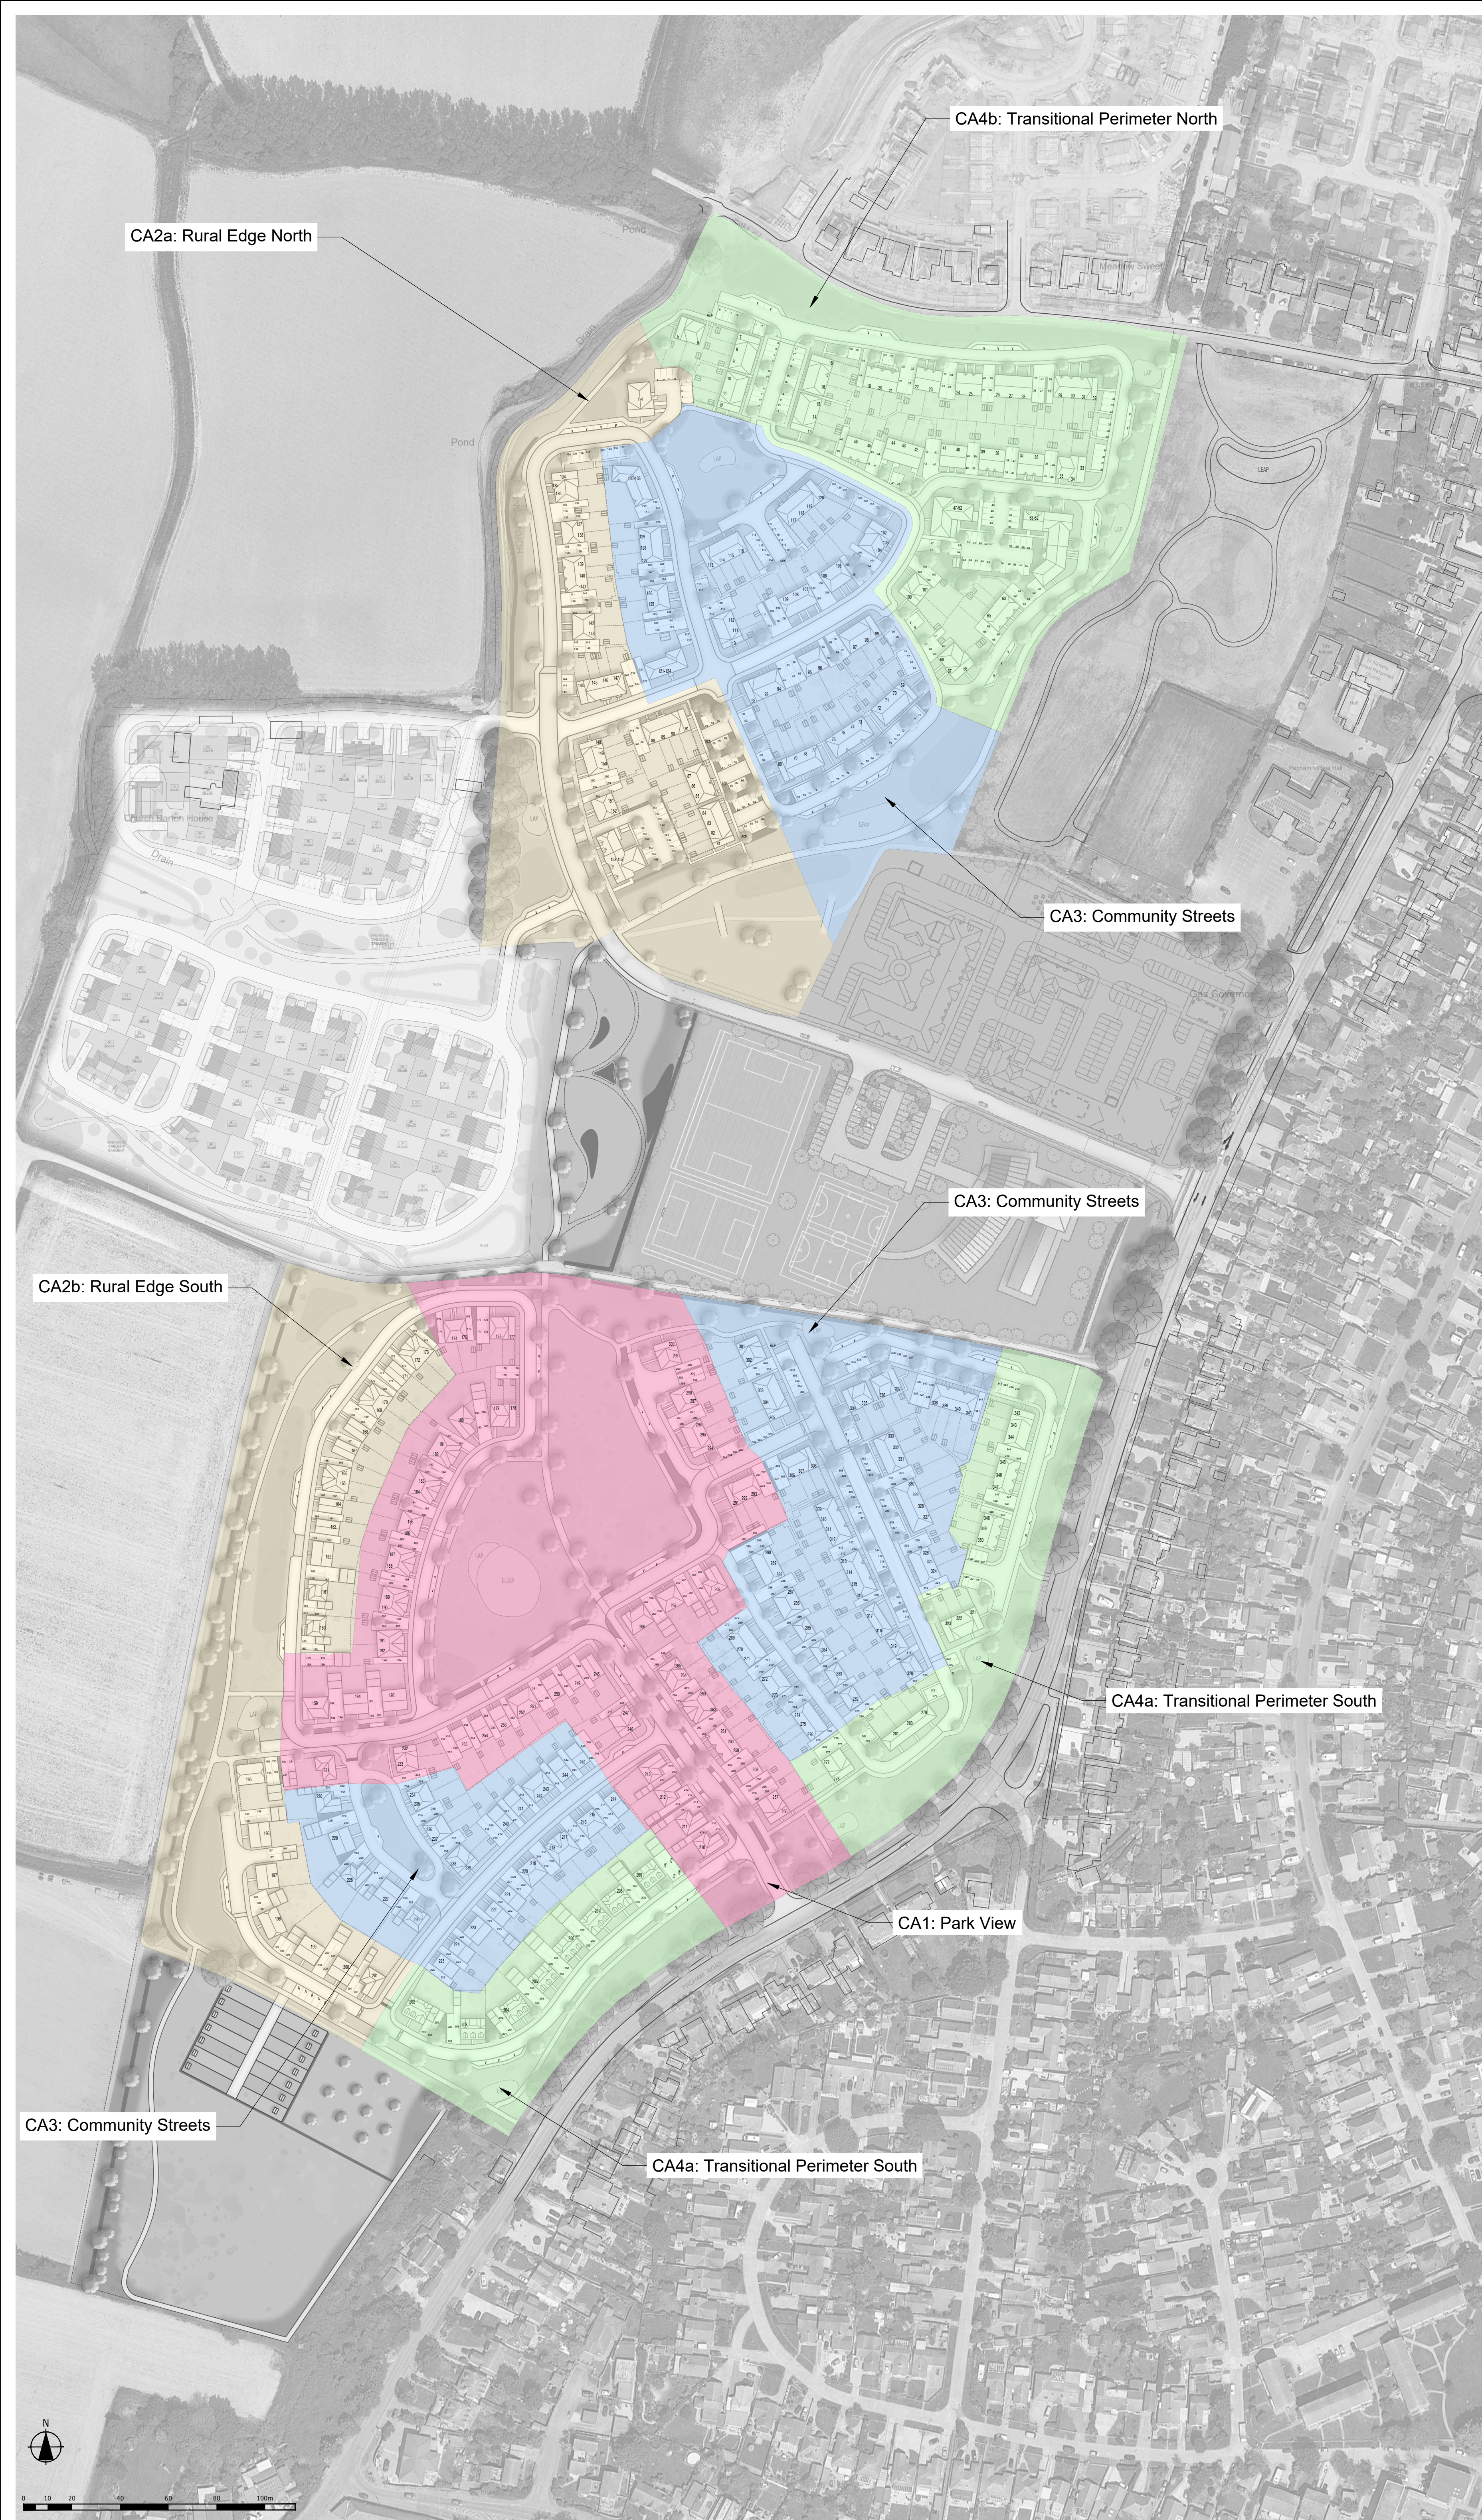

|   |                                                           |          |        |
|---|-----------------------------------------------------------|----------|--------|
| C | Amended to reflect updated site plan                      | 15.11.23 | VP/BI  |
| B | Amended to client's comments                              | 13.10.23 | VP/HJE |
| A | Parking increased for allotments, community orchard shown | 15.09.23 | VP/HJE |

| Rev. | Description | DATE | DB / CB |
|------|-------------|------|---------|
|------|-------------|------|---------|

Date: July '23  
Drawn By/Checked By: VP / HJE  
Scale: 1:1250 at A1

**Revision** C

**Project** Land West of Pagham Road  
Pagham

**Title** Character Areas Plan

**Dwg#** 21.129.87

**Status** Planning



Furzehall Farm, Wickham Road  
Fareham, Hampshire  
PO16 7JH

01329 263 225  
email@hgp-architects.co.uk  
www.hgp-architects.co.uk



HGP Architects Ltd.  
Copyright Reserved



Unit 1, Station Industrial Park  
Duncan Road, Park Gate  
SO31 1BQ