




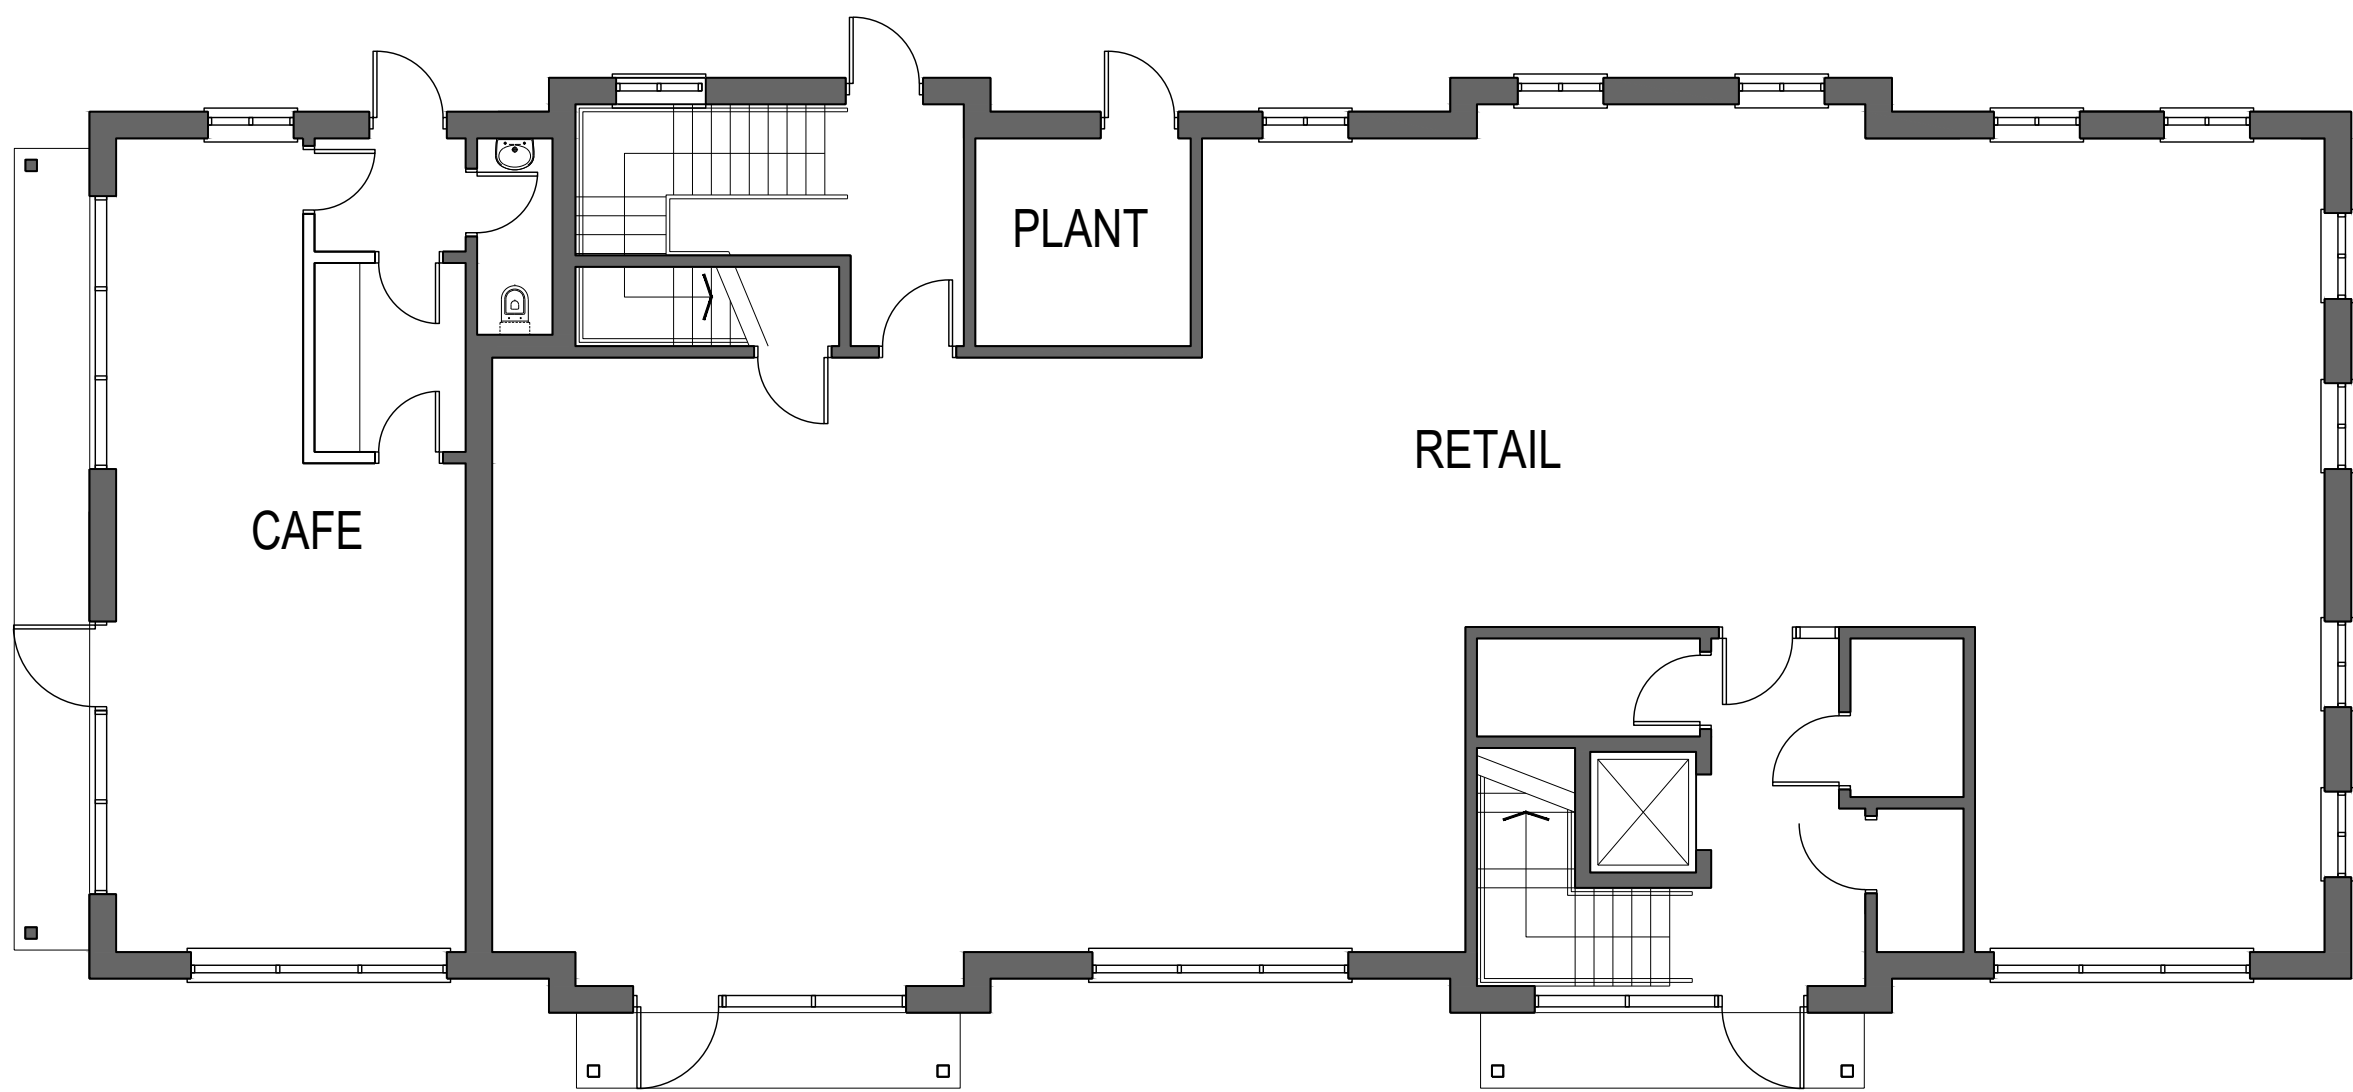



GROUND FLOOR PLAN

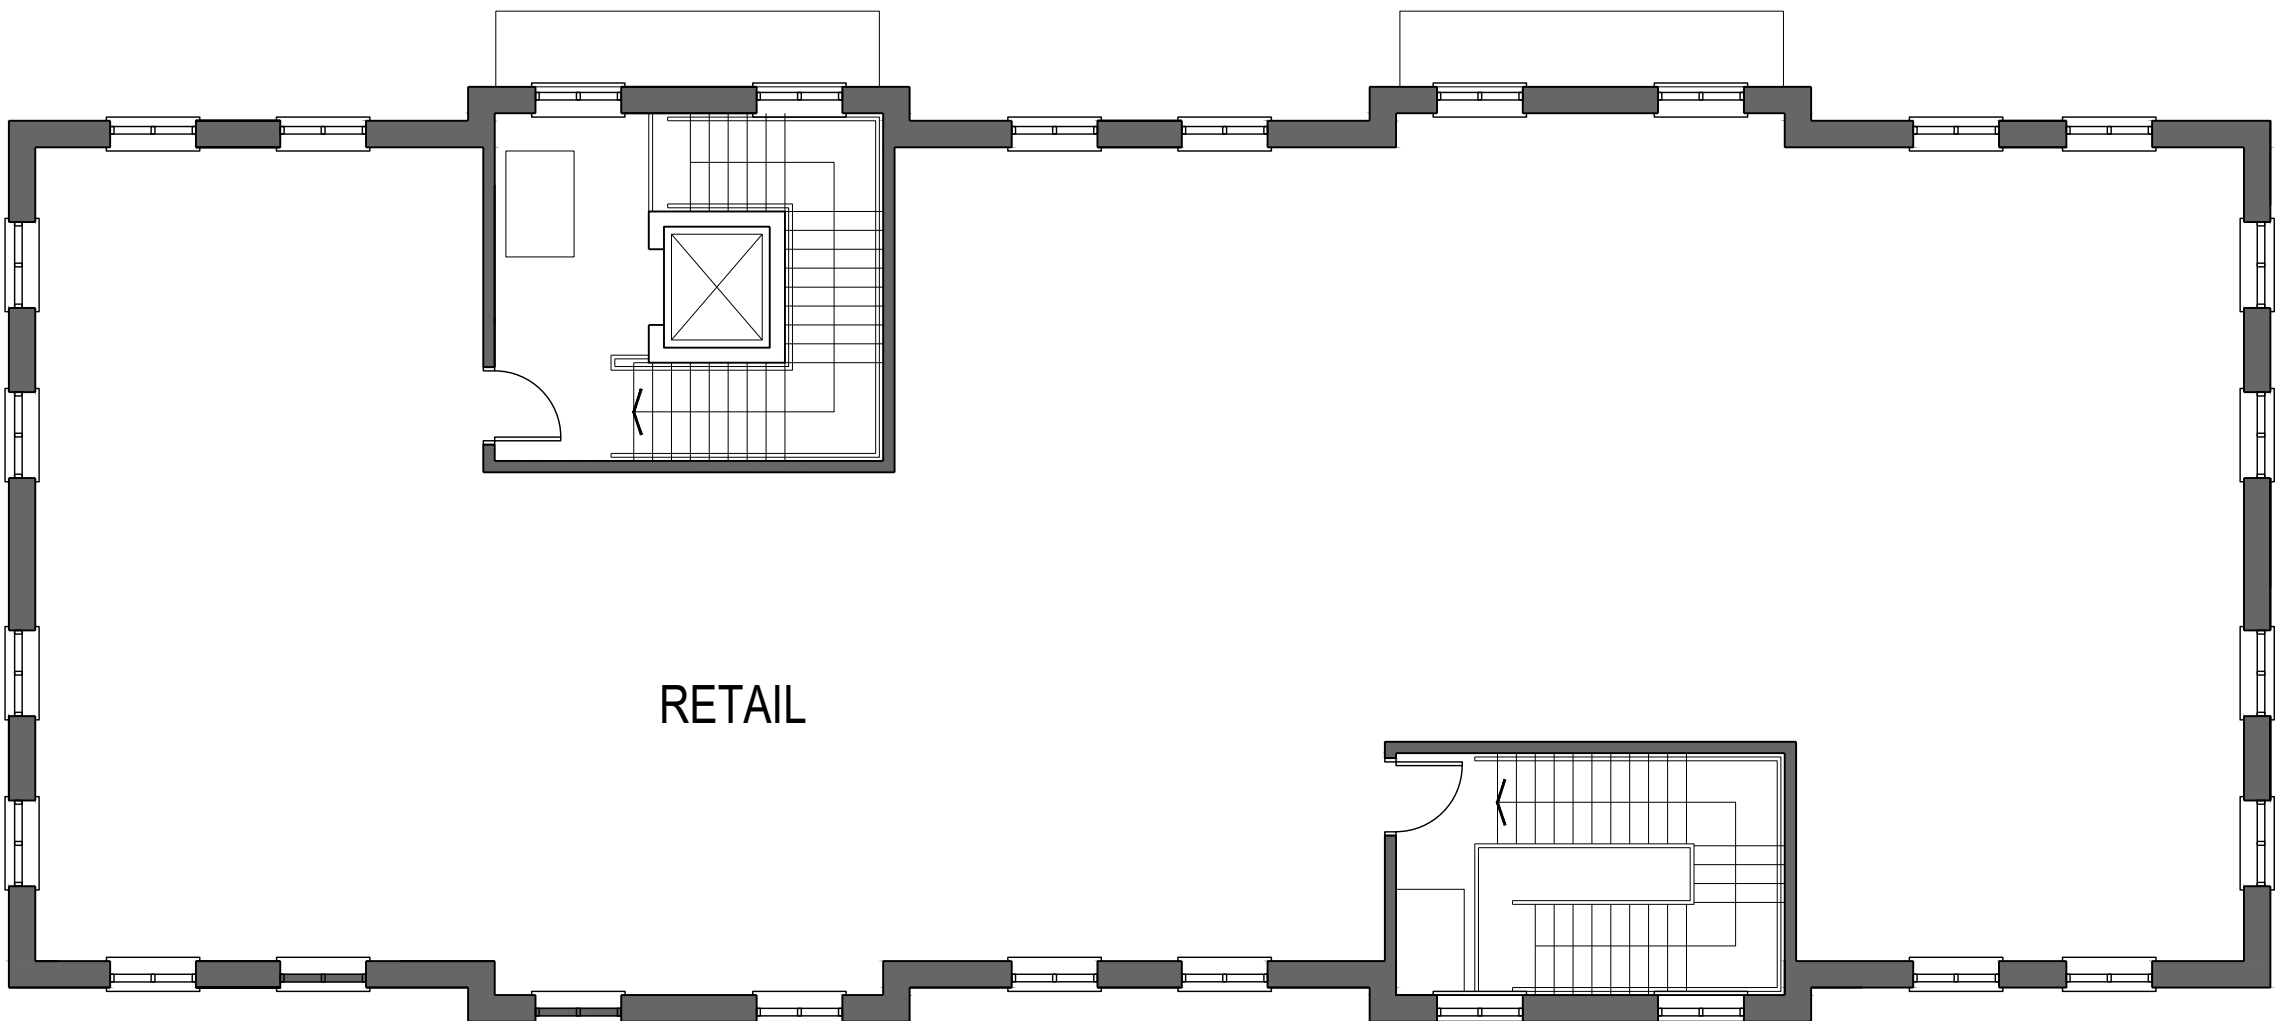

FIRST FLOOR PLAN

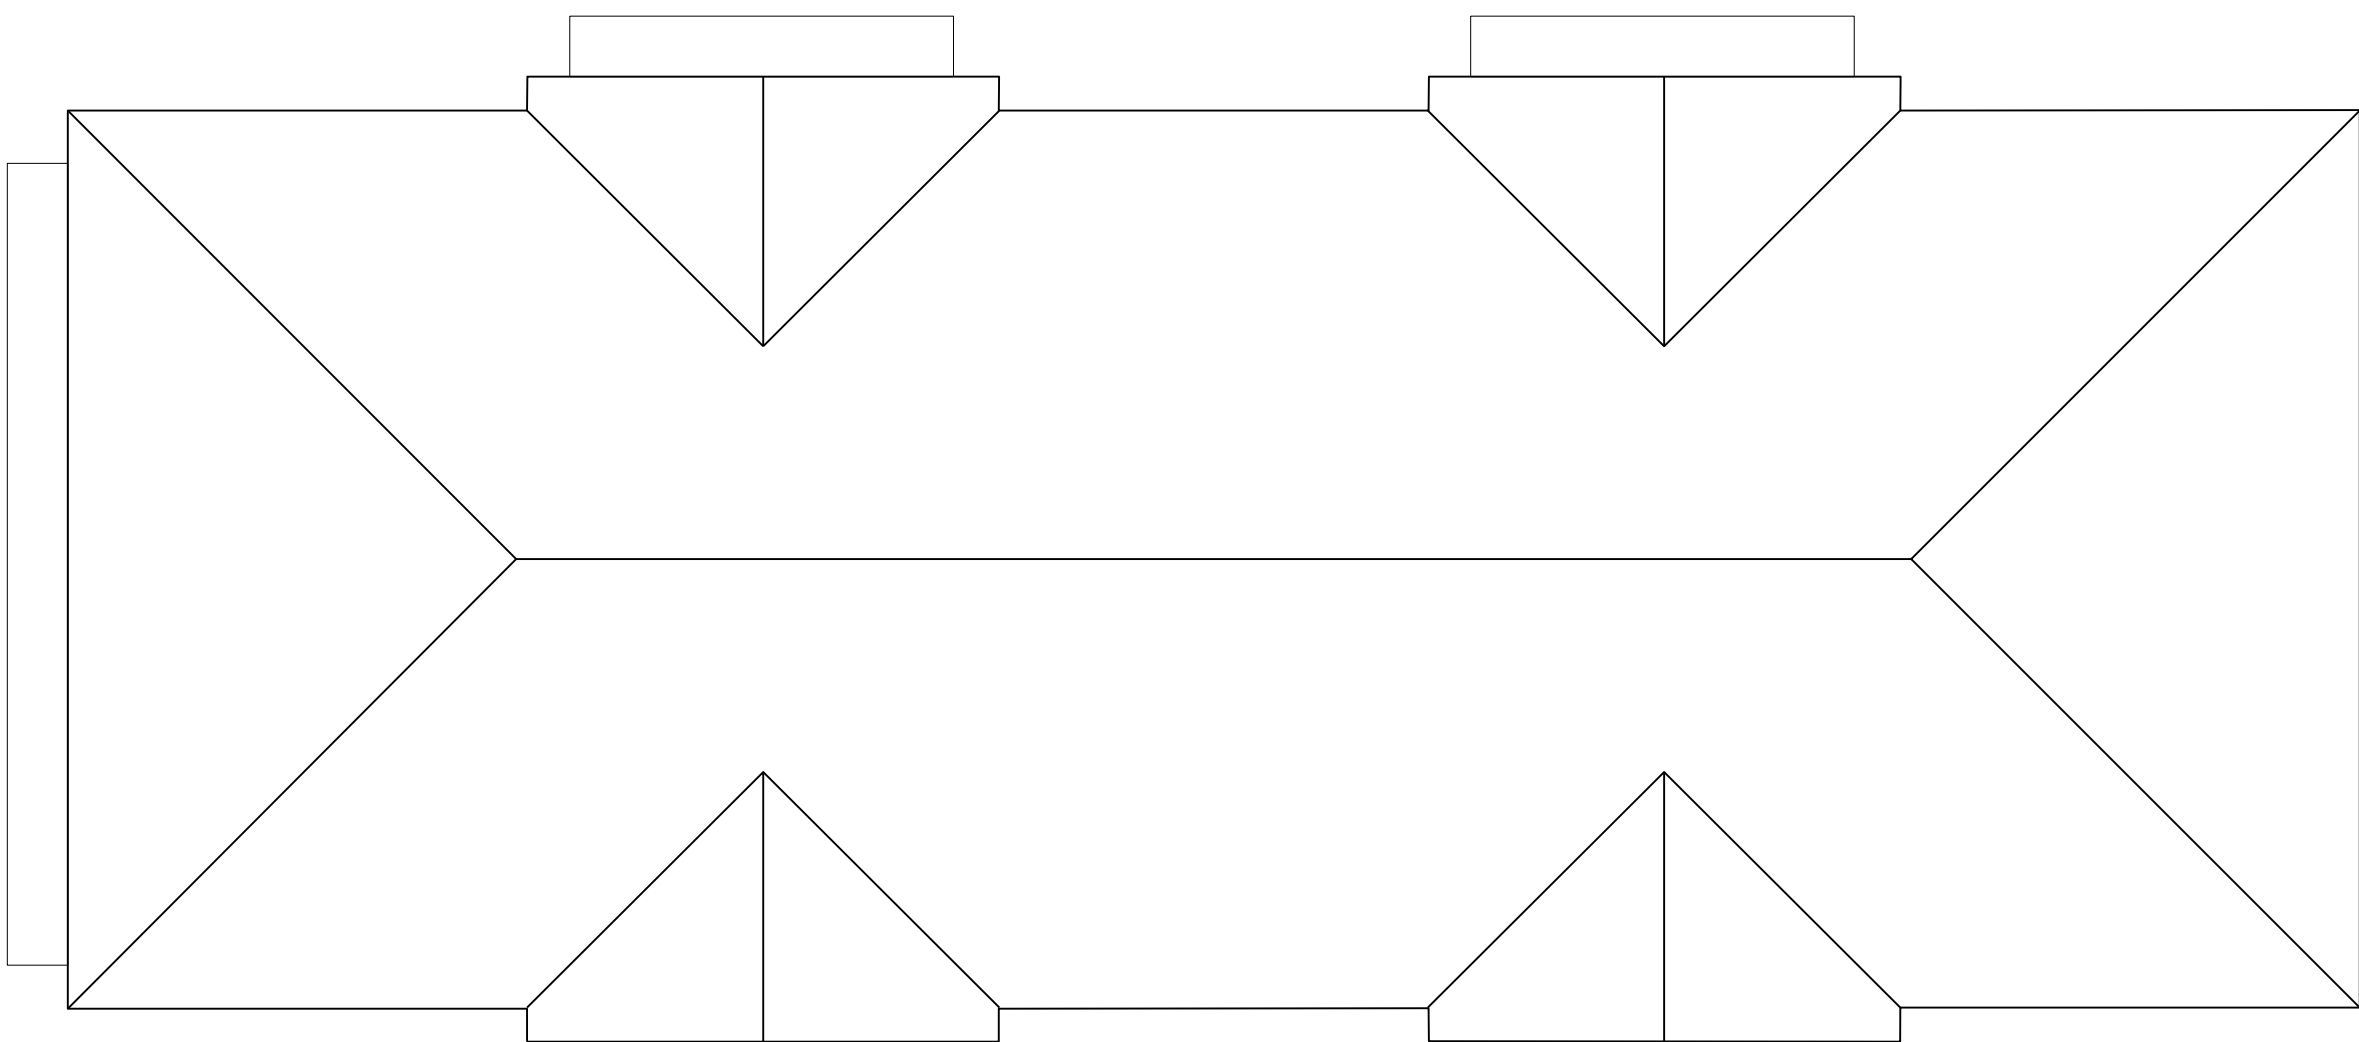

ROOF PLAN

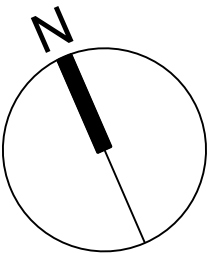 

project
Pagham Community Hub
-
-
-
client
Hanbury Properties
drawing
Block D Plans
-
-
-
status
-

ROBERTS LIMBRICK LTD
The Carriage Building, Bruton Way,
Gloucester, GL1 1DG
The Estates Office, 25 - 26 Gold Tops,
Newport, NP20 4PG
T. 03333 405 500
mail@robertslimbrick.com
www.robertslimbrick.com

Registered Office : England No. 06658029

scale	1/100@ A1
date	29/10/21
author	DP

project	drg no.	rev.
10165PL19		A