


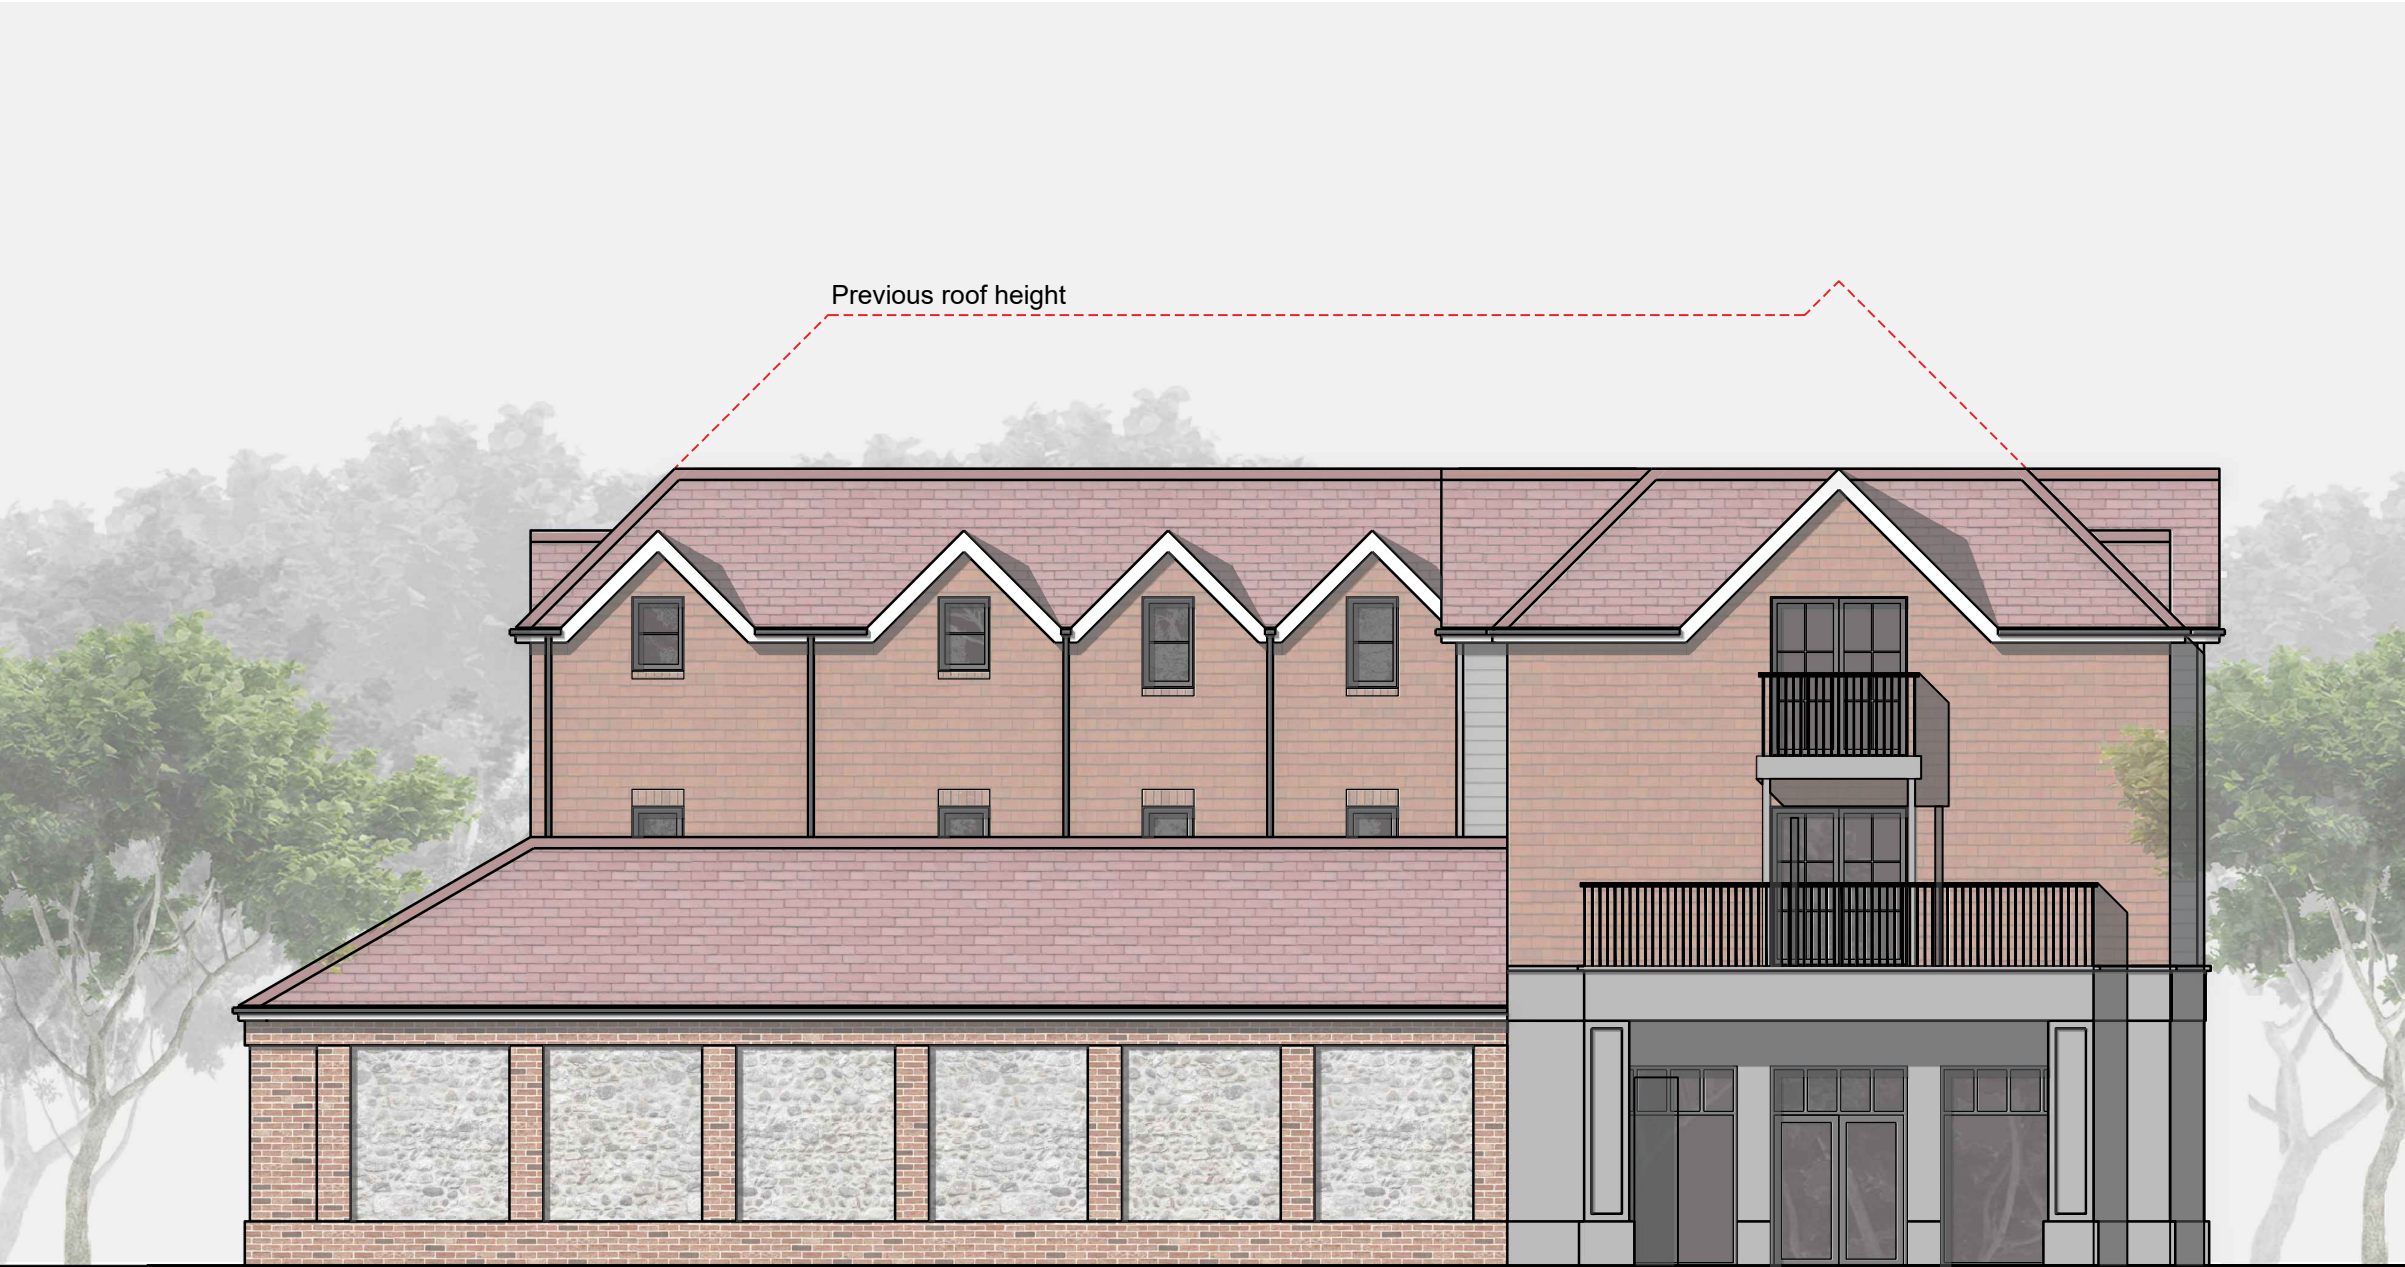

EAST ELEVATION (Pagham road)




SOUTH ELEVATION (spine road)



WEST ELEVATION



NORTH ELEVATION

 

This drawing is the copyright of Roberts Limbrick Ltd and should not be reproduced in whole or in part or used in any manner whatsoever without their written permission.

Do Not scale off this drawing, use only figured dimensions and report any discrepancies or omissions to the Architect immediately.

rev.	date	description
A	02.11.21	Amended annotation
B	08.03.22	Roof height lowered
C	09.03.22	Additional information added
D	03.05.22	Roof height reduced

Roberts Limbrick
ARCHITECTS

project
Pagham Community Hub RM
client
Hanbury Properties
drawing
Block A Elevations

status
PLANNING
ROBERTS LIMBRICK LTD
The Carriage Building, Bruton Way, Gloucester, GL1 1DG
The Estates Office, 25 - 26 Gold Tops, Newport, NP20 4PG
T. 03333 405 500 mail@robertslimbrick.com www.robertslimbrick.com
Registered Office: England No. 06658029
scale
1/100 @ A1
date
29/07/21
author
DP
project
10165 PL14
drg no.
rev.
D