


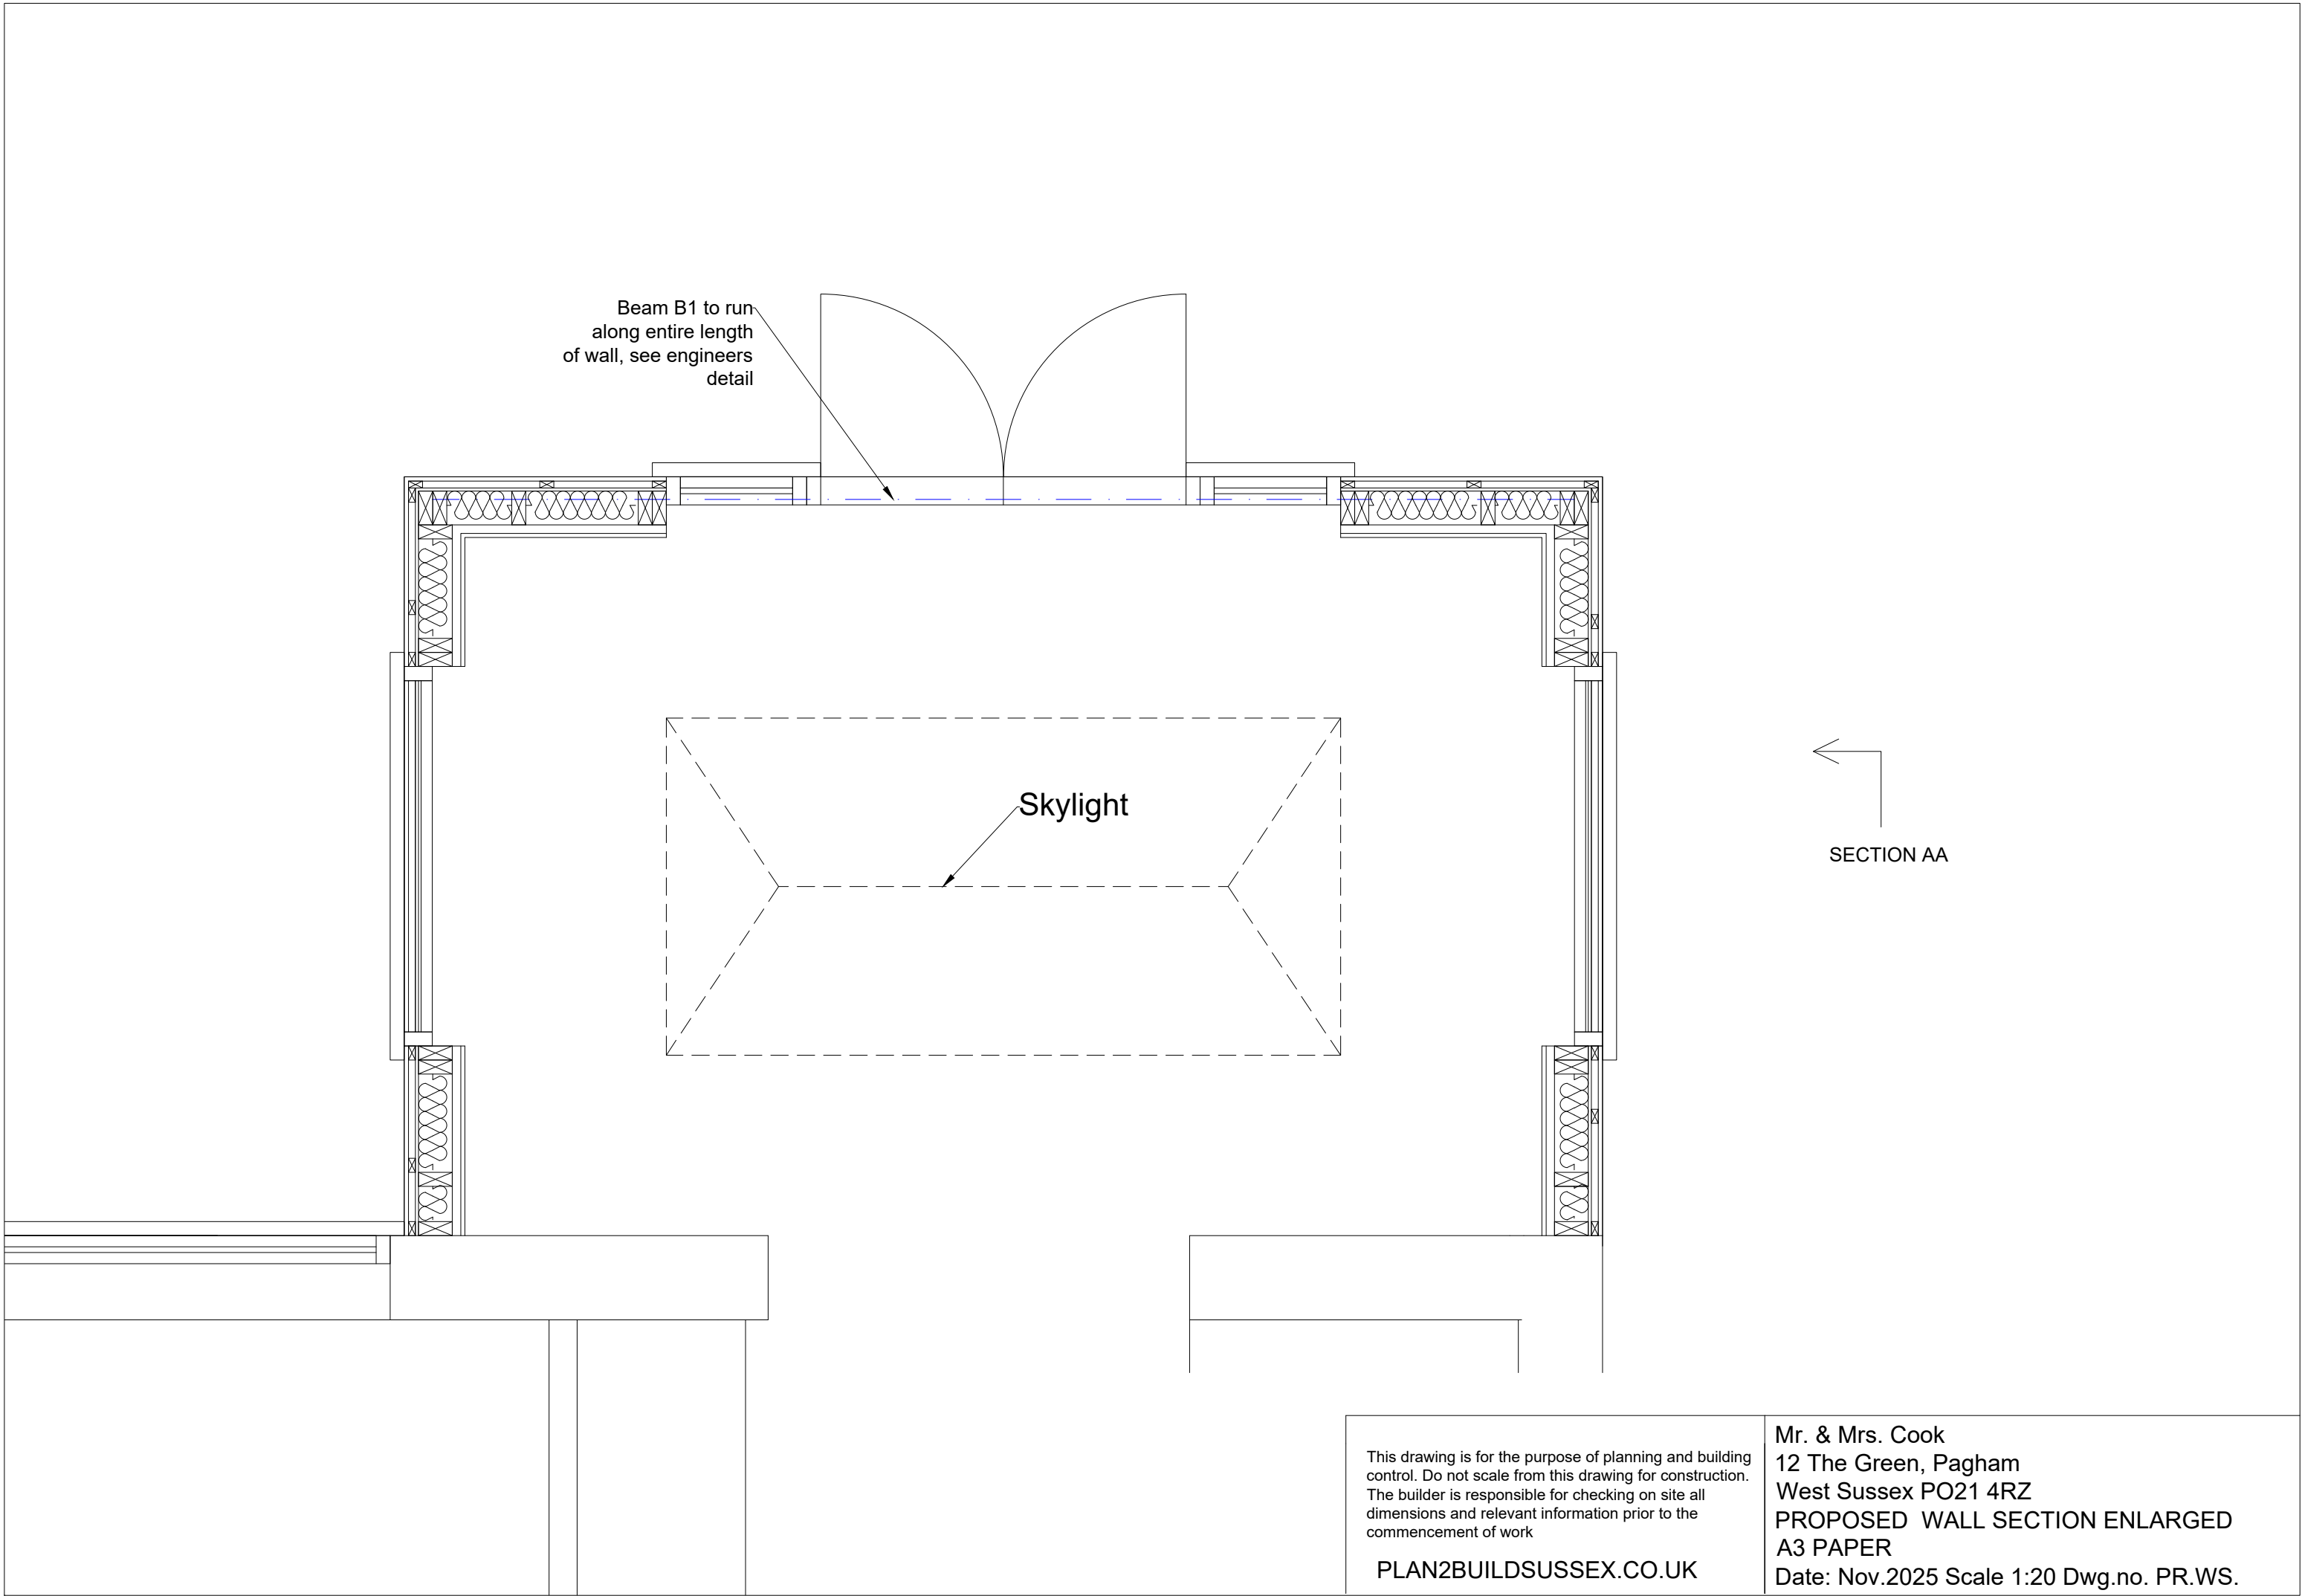

Beam B1 to run
along entire length
of wall, see engineers
detail

Skylight

SECTION AA

This drawing is for the purpose of planning and building control. Do not scale from this drawing for construction. The builder is responsible for checking on site all dimensions and relevant information prior to the commencement of work

PLAN2BUILDSUSSEX.CO.UK

Mr. & Mrs. Cook
12 The Green, Pagham
West Sussex PO21 4RZ
PROPOSED WALL SECTION ENLARGED
A3 PAPER
Date: Nov.2025 Scale 1:20 Dwg.no. PR.WS.