


INTERNAL

EXTERNAL

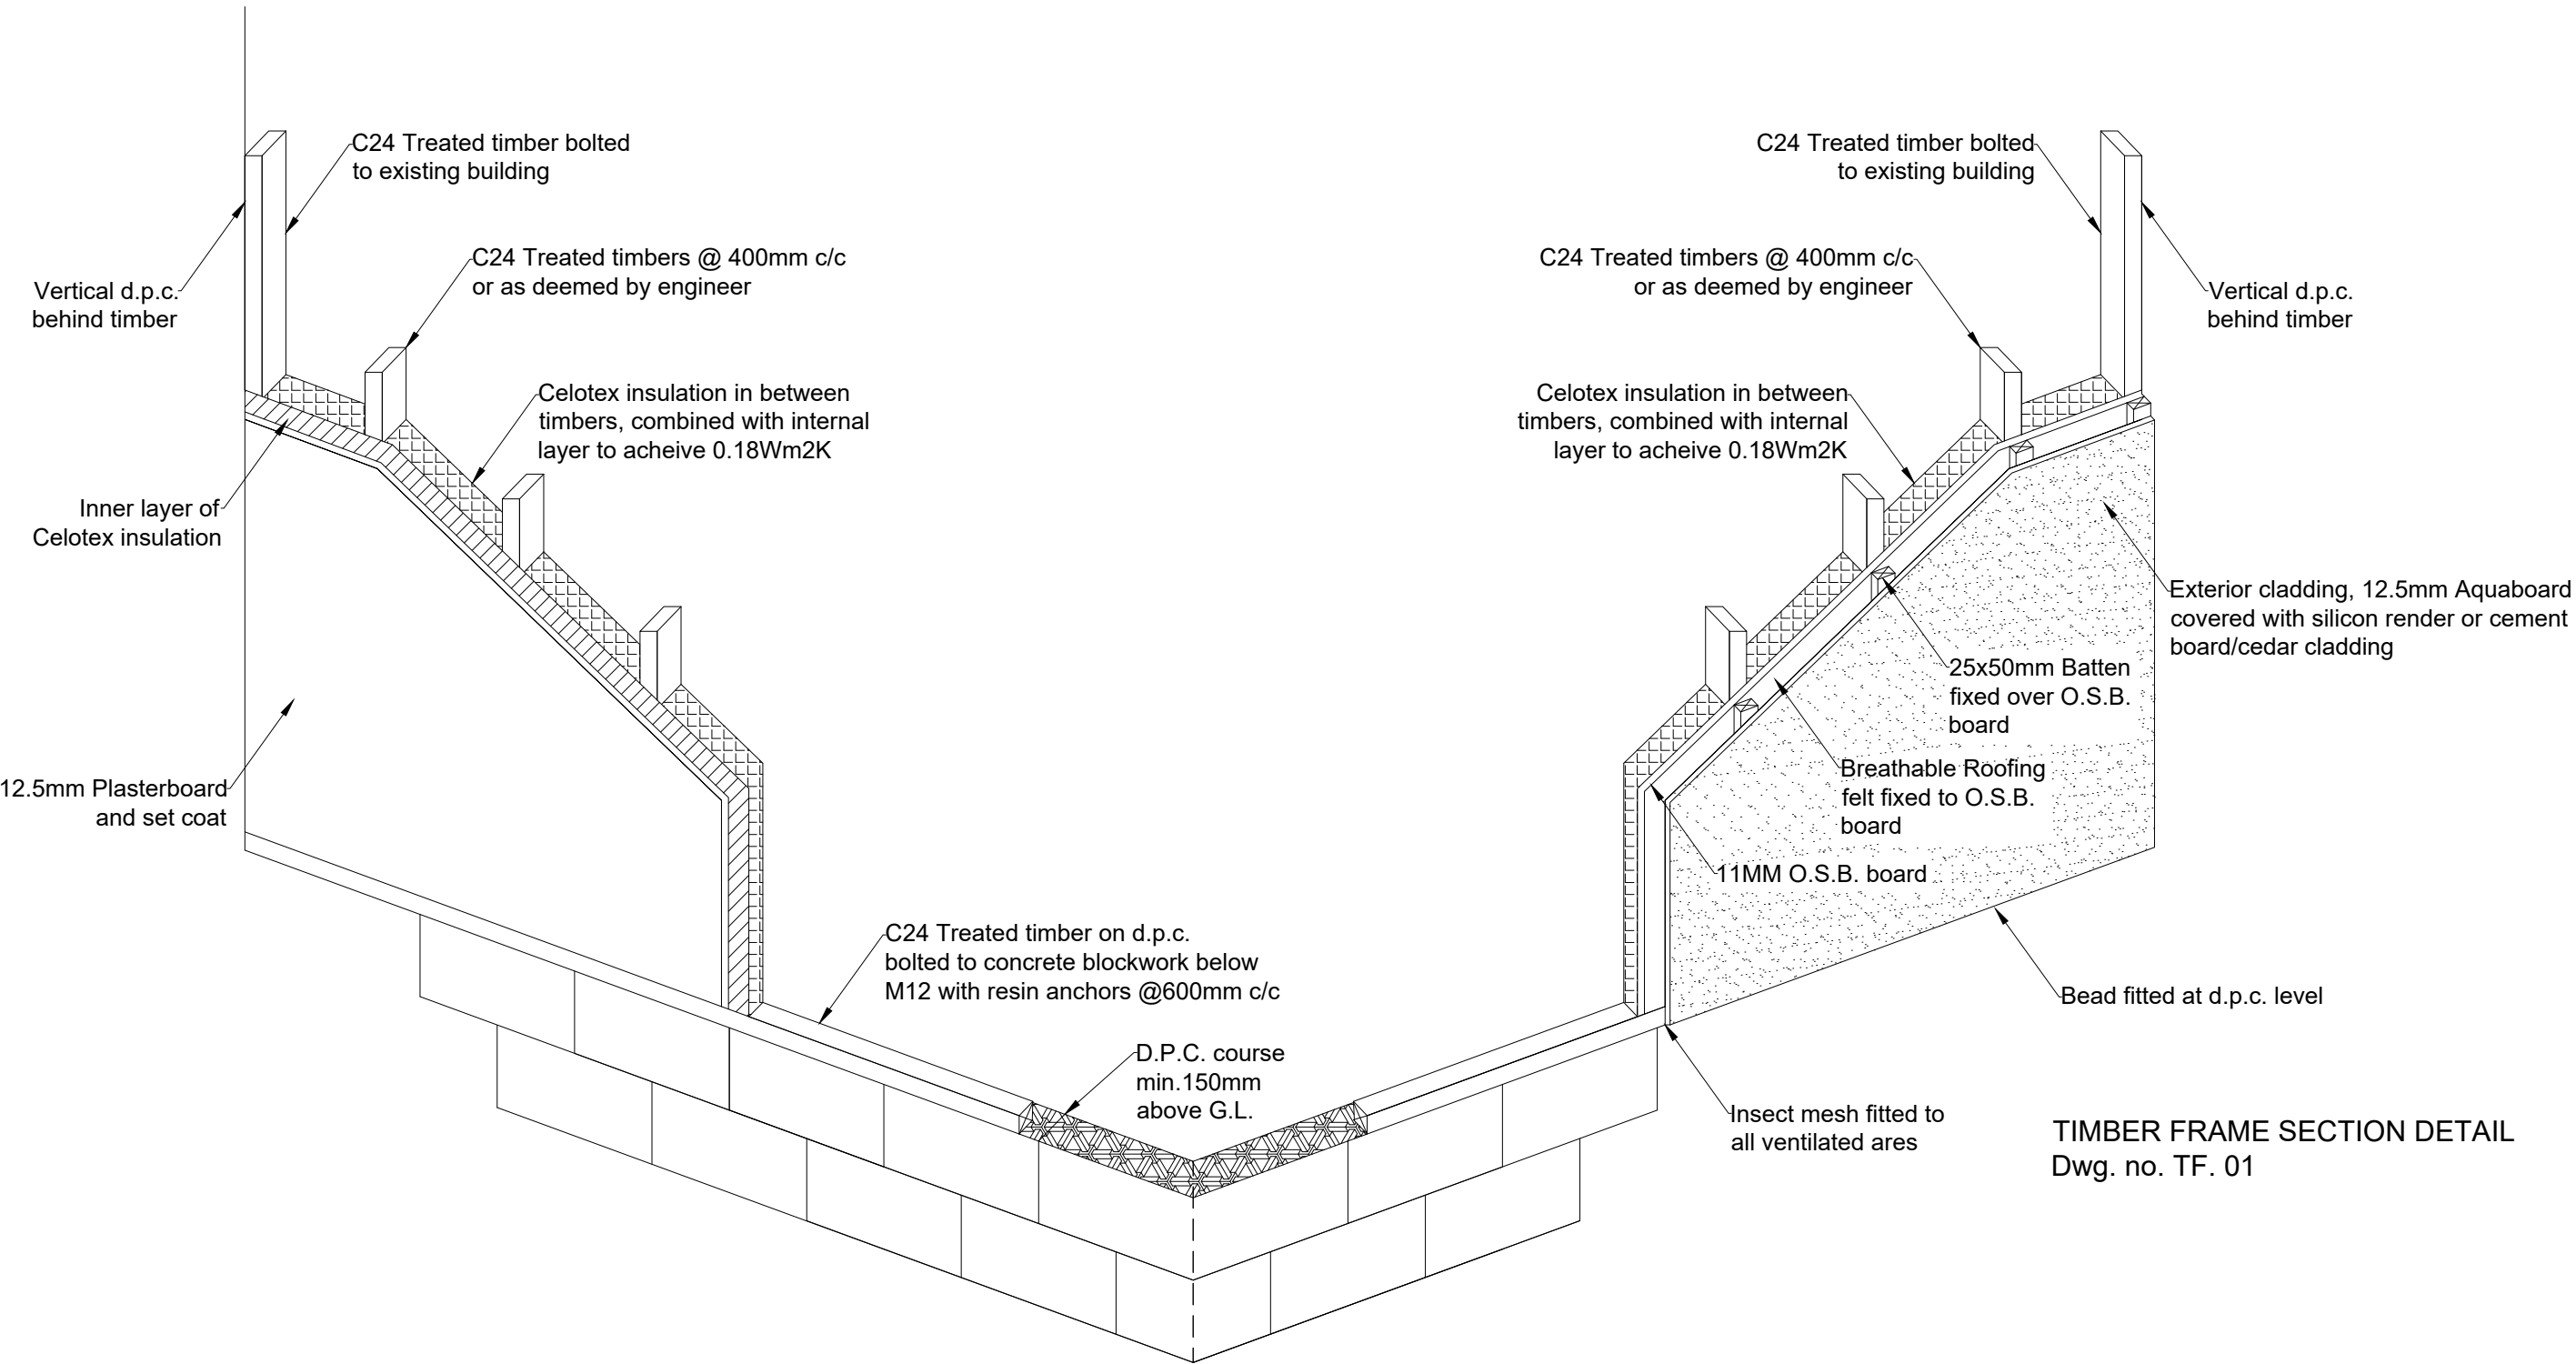

TIMBER FRAME SECTION DETAIL  
Dwg. no. TF. 01

This drawing is for the purpose of planning and building control. Do not scale from this drawing for construction. The builder is responsible for checking on site all dimensions and relevant information prior to the commencement of work  
PLAN2BUILDSUSSEX.CO.UK  
TEL: 01243 26 73 25

Mr. & Mrs. Cook  
12 The Green, Pagham  
West Sussex PO21 4RZ  
TIMBER FRAME WALL SECTION A3 PAPER  
Date: Nov. 2025 No Scale Dwg.no. TF.S. 01