



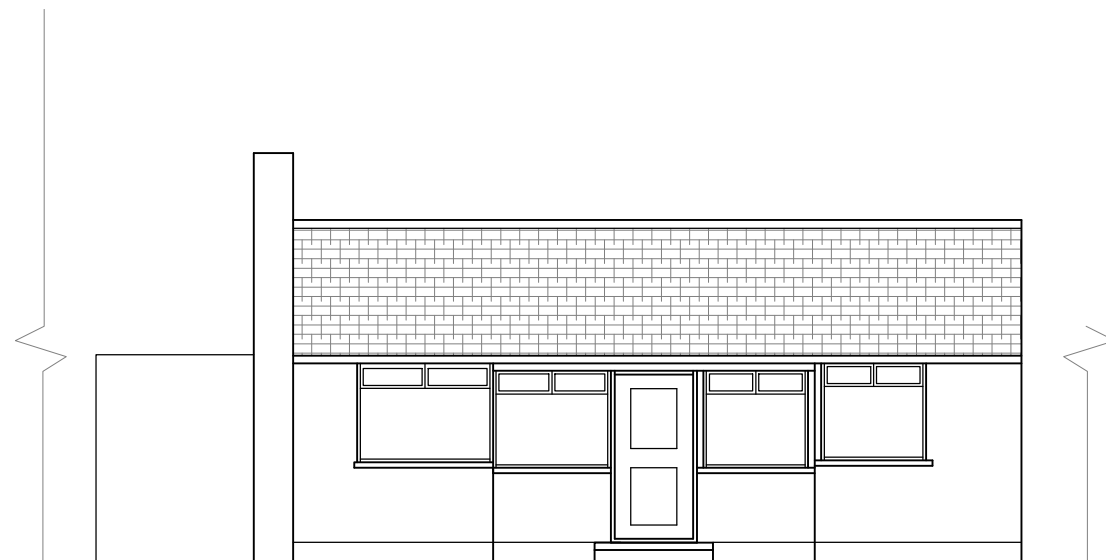


01. Existing Front Elevation



02. Existing Back Elevation

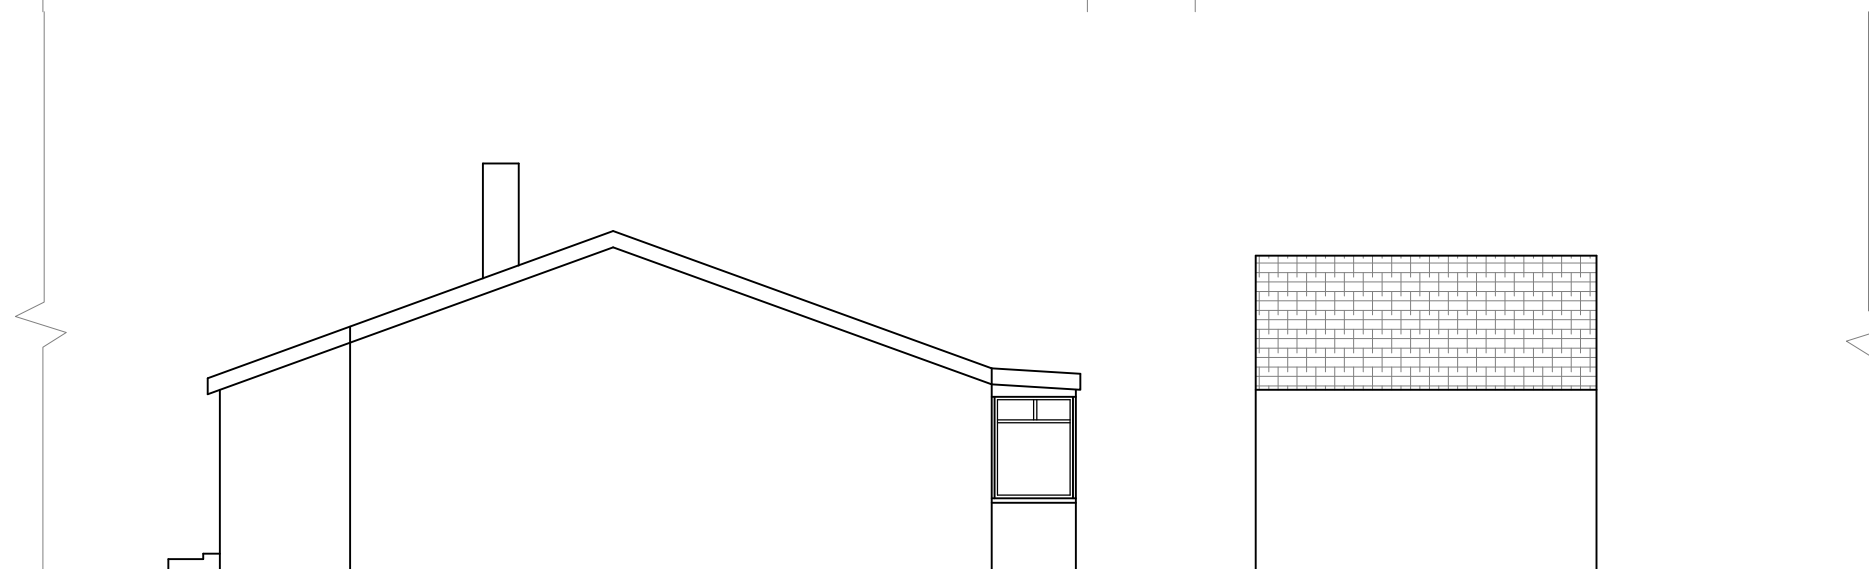

03. Existing Elevation South

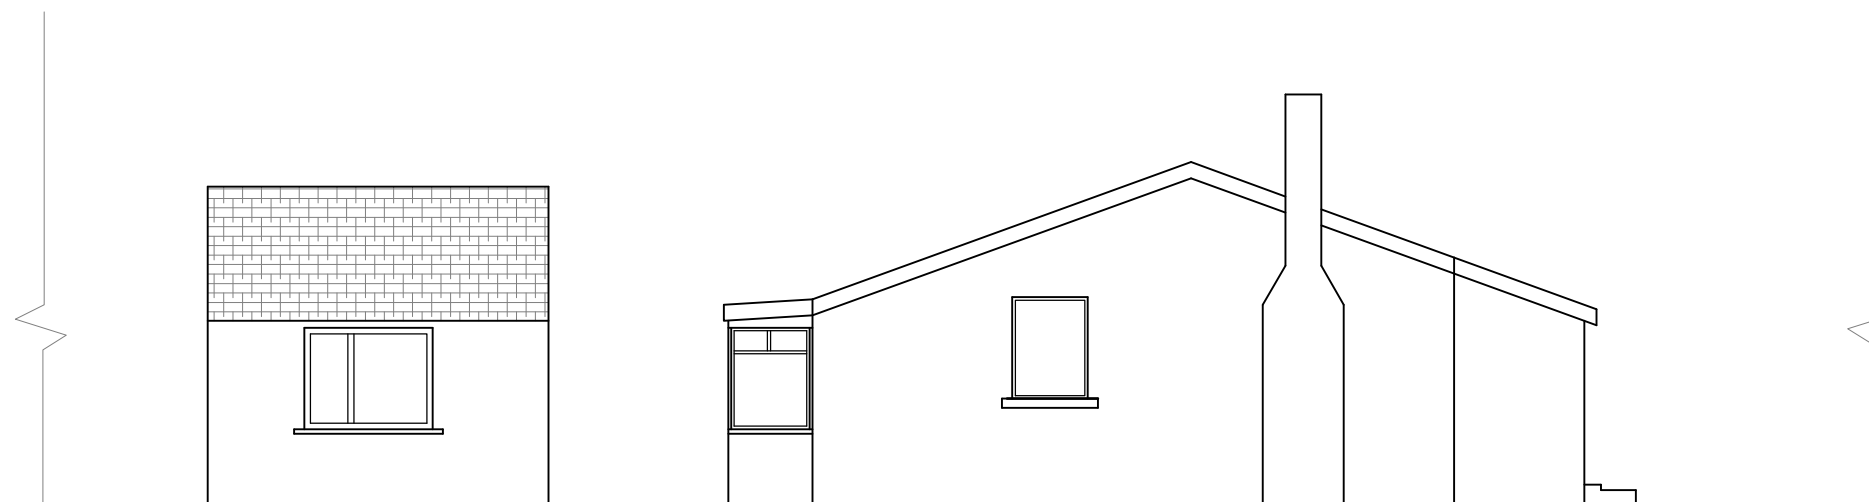

04. Existing Elevation North

Jhila Prentis FOR INFORMATION ONLY

PROJECT TITLE: 31 Lagoon road
DRAWING TITLE: Elevations
DRAWING TYPE: Existing Elevations
DRAWING NUMBER: A_20
SCALE: 1:100 @ A3
DATE: APR 2021