


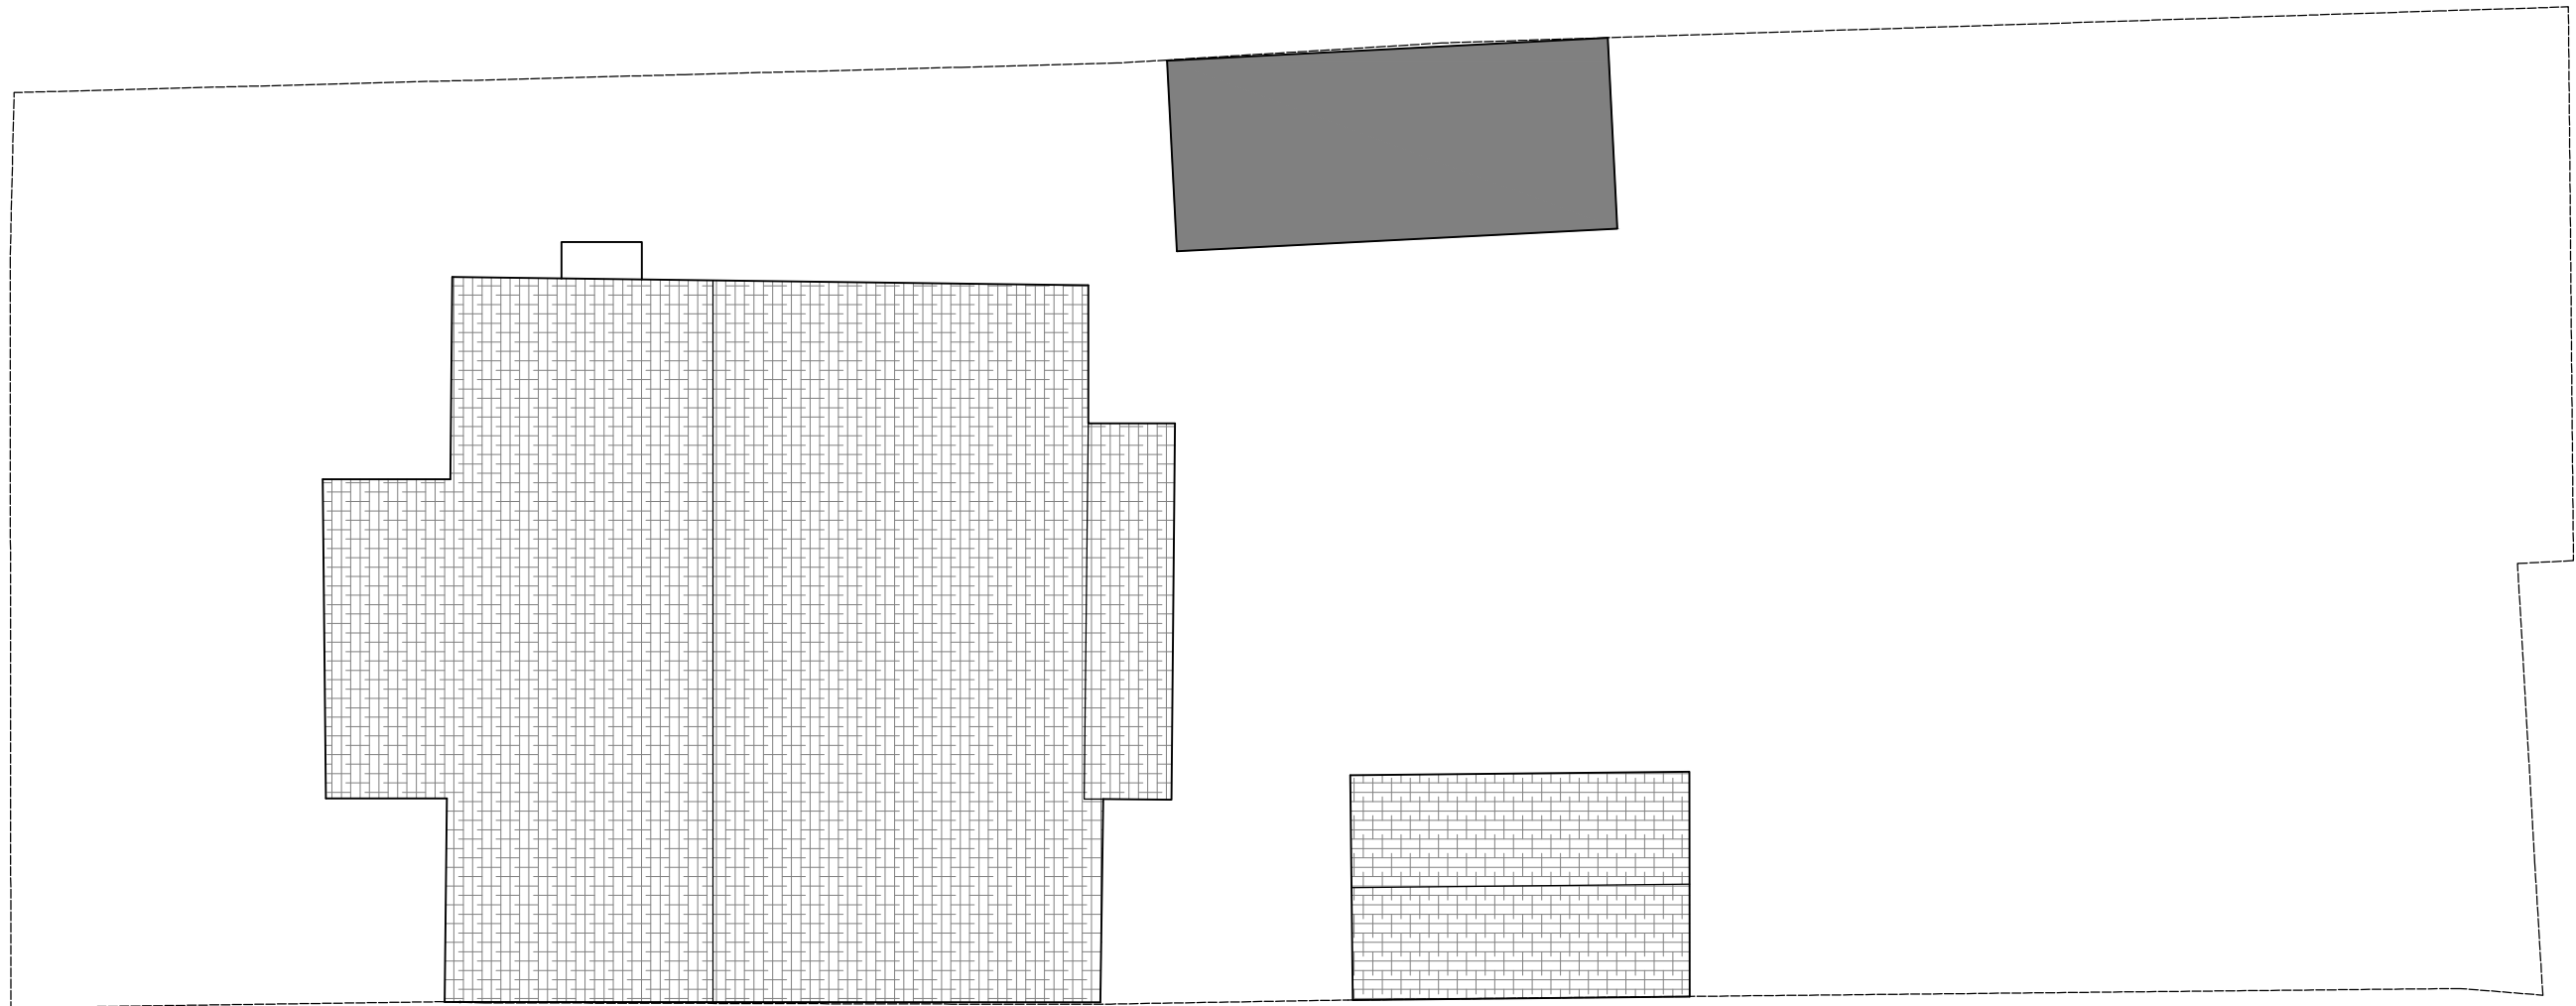

01. Existing Roof Plan



Jhila Prentis FOR INFORMATION ONLY

PROJECT TITLE: 31 Lagoon road
DRAWING TITLE: Roof Plan
DRAWING TYPE: Existing Plan
DRAWING NUMBER: A_11
SCALE: 1:100 @ A3
DATE: APR 2021