


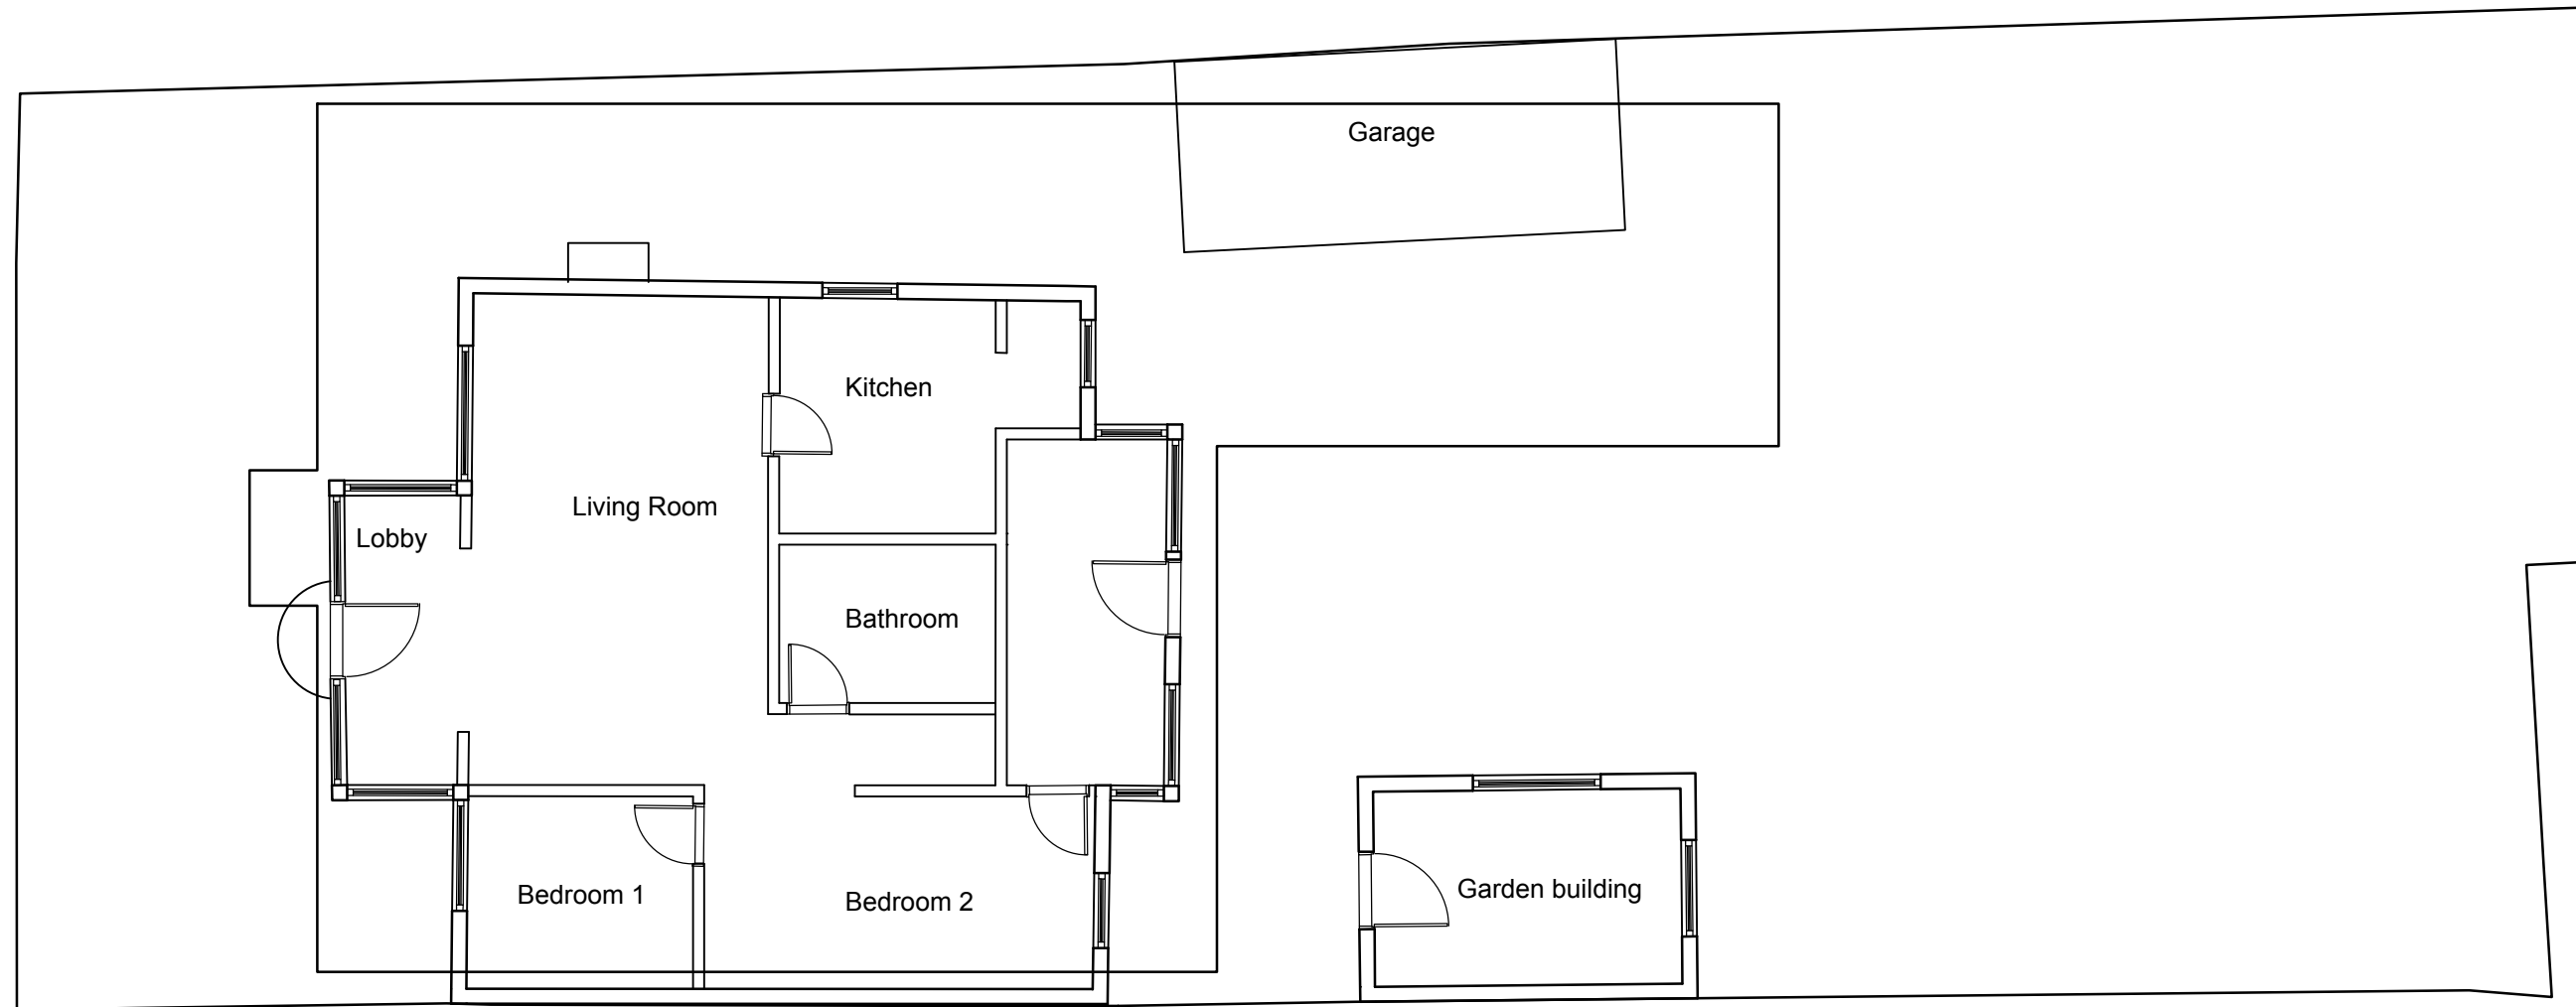

01. Existing Ground Floor Plan



Jhila Prentis FOR INFORMATION ONLY

PROJECT TITLE: 31 Lagoon road
DRAWING TITLE: Ground Floor Plan
DRAWING TYPE: Existing Plan
DRAWING NUMBER: A_10
SCALE: 1:100 @ A3
DATE: APR 2021