




South Elevation

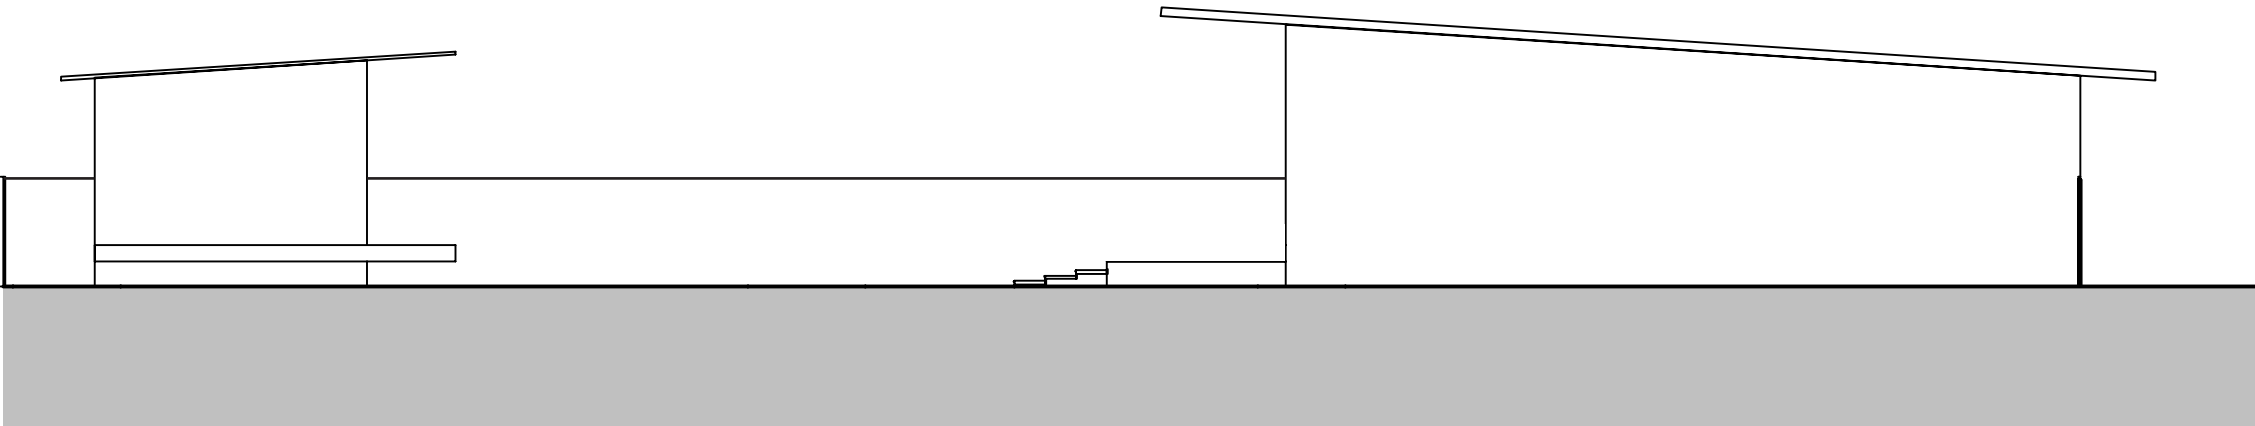

North Elevation

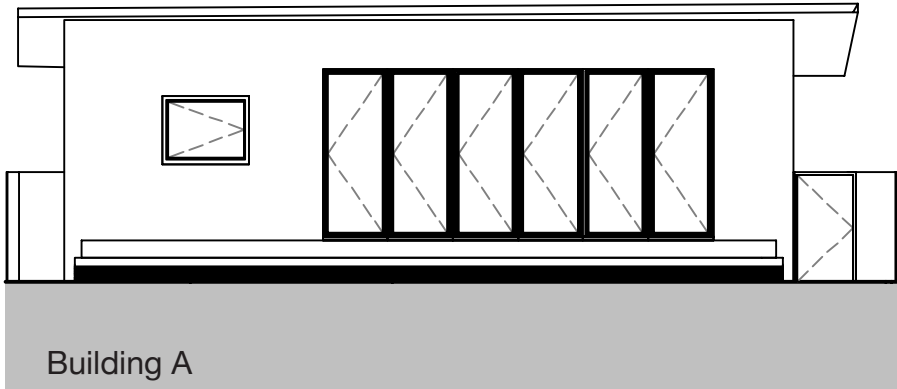

Building A

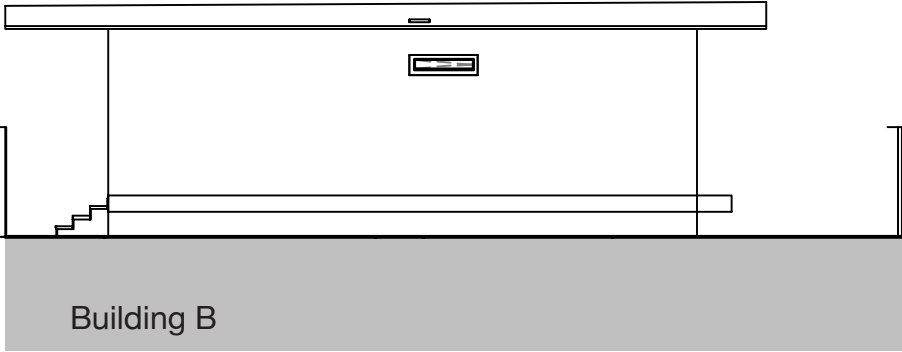

Building B

Schedule of materials:


Roof: Corrugated metal
Elevations: Lime render in neutral colour
Darkened timber cladding entrance

Front door: Treated wooden door
Windows: Aluminium window frames

East Elevations



Building A

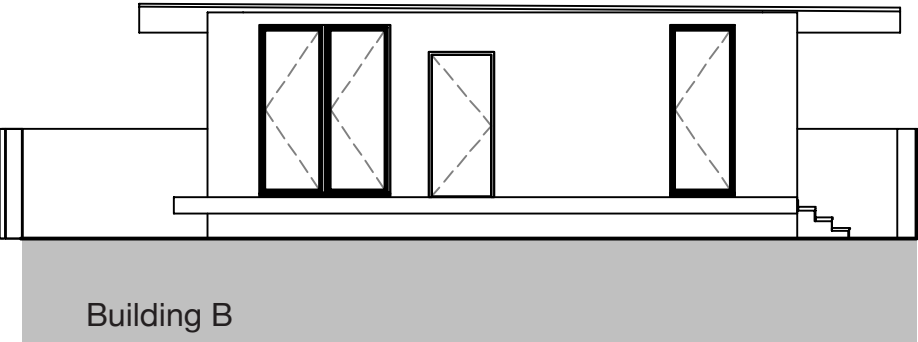

Building B

West Elevations

Jhila PrentisFOR INFORMATION ONLY

PROJECT TITLE: 31 Lagoon road

DRAWING TITLE: Elevations

DRAWING TYPE: Proposed Elevations

DRAWING NUMBER: B_200

SCALE:1:100 @ A3

DATE:NOV '21