
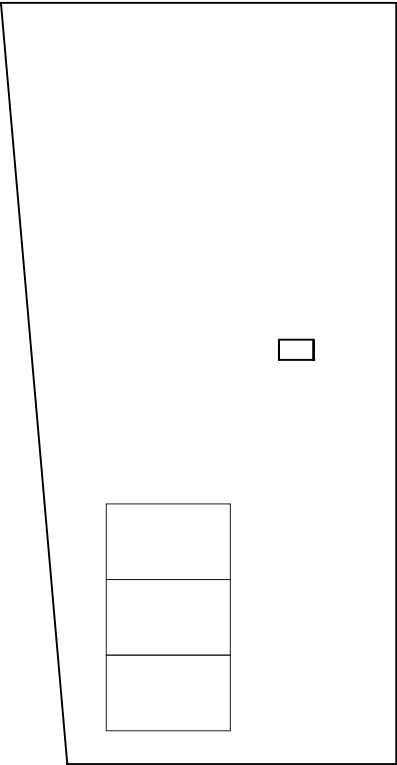


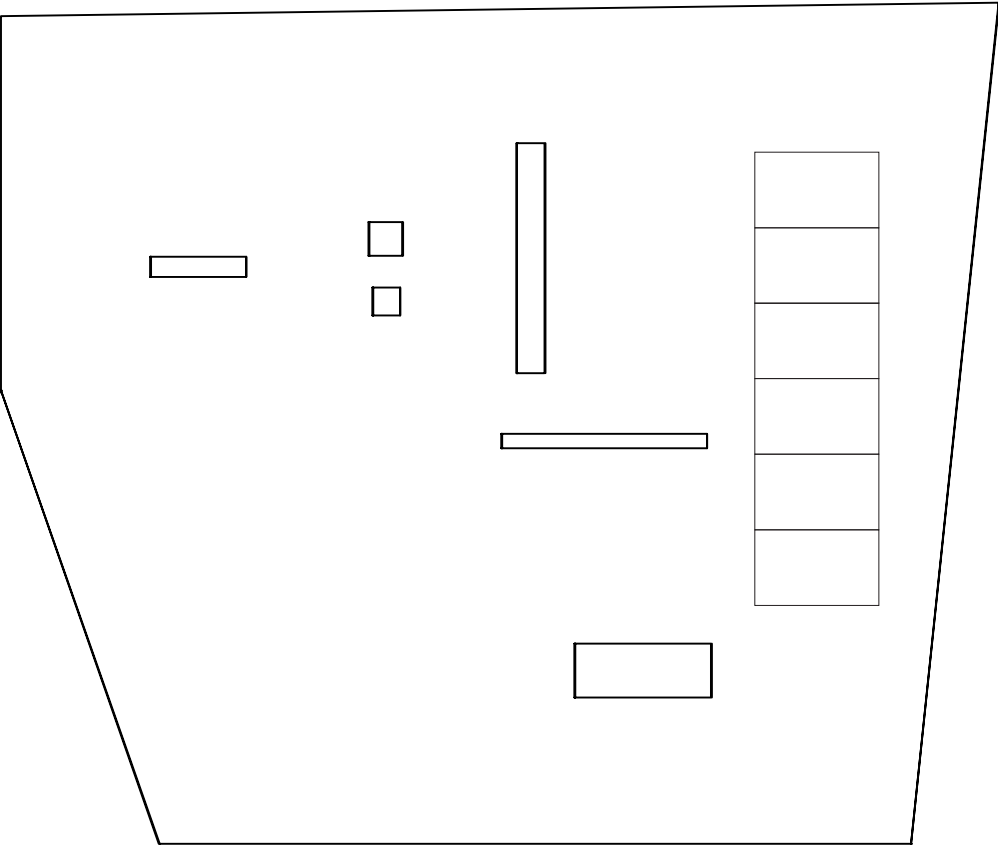

02. Roof Plan

Jhila Prentis FOR INFORMATION ONLY

PROJECT TITLE: 31 Lagoon road

DRAWING TITLE: Roof Plan

DRAWING TYPE: Proposed Plan

DRAWING NUMBER: B_101

SCALE: 1:100 @ A3

DATE: NOV '21