


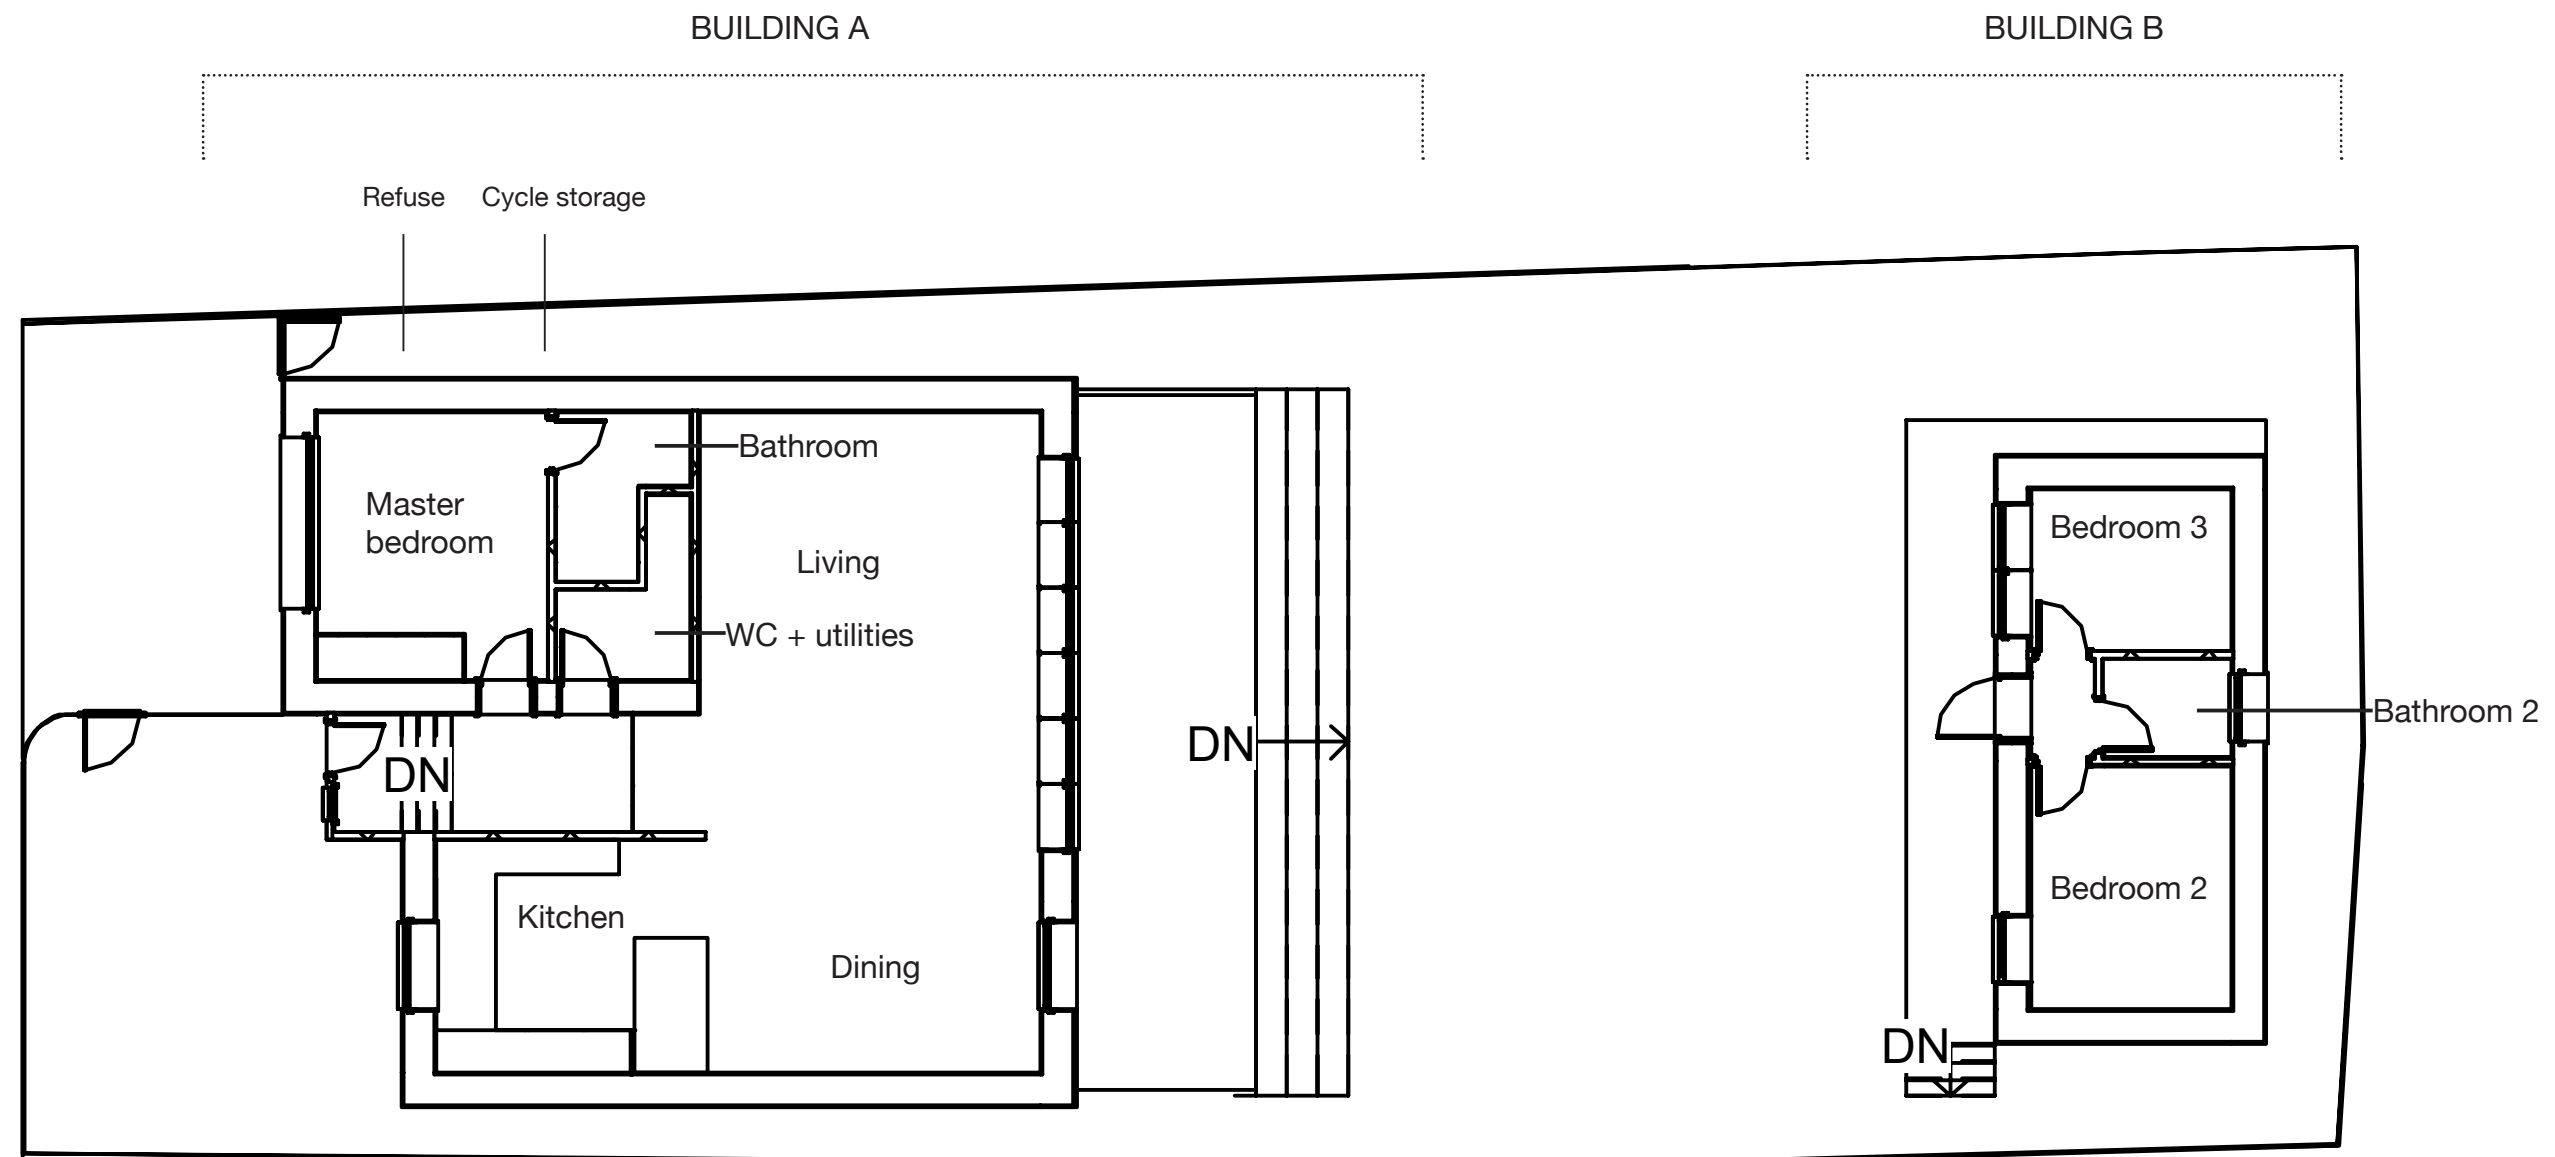

01. Proposed Ground Floor Plan



Jhila Prentis FOR INFORMATION ONLY

PROJECT TITLE: 31 Lagoon road
DRAWING TITLE: Ground Floor Plan
DRAWING TYPE: Proposed Plan
DRAWING NUMBER: B_100
SCALE: 1:100 @ A3
DATE: NOV '21