


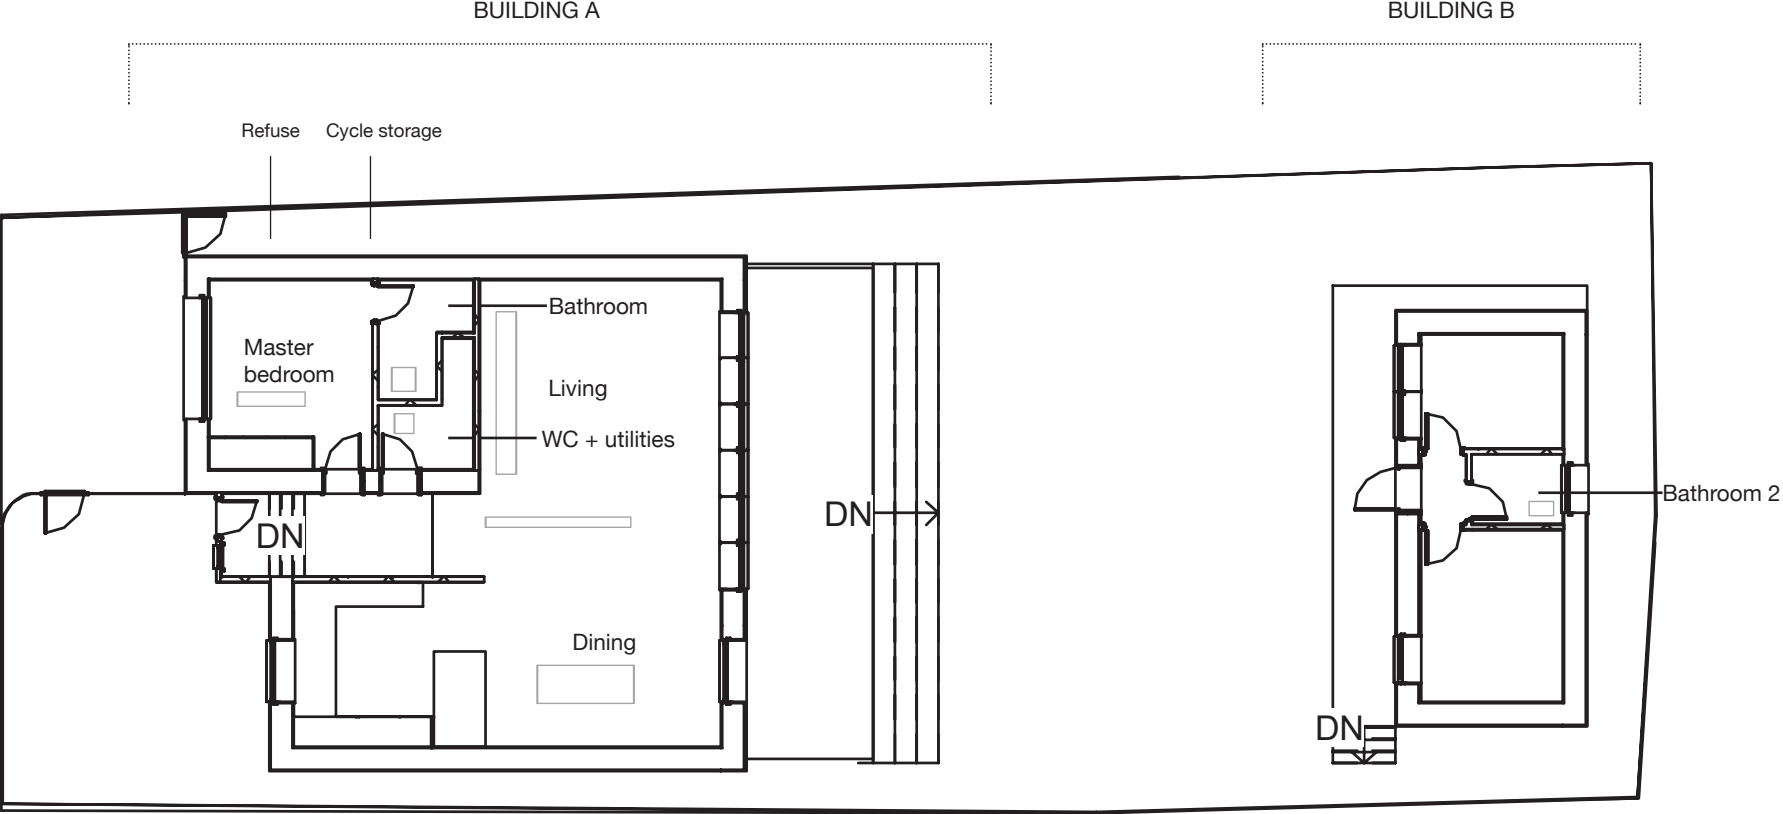

01. Proposed Ground Floor Plan

 Projected rooflight outline

Jhila Prentis	FOR INFORMATION ONLY
PROJECT TITLE: 31 Lagoon road	
DRAWING TITLE: Ground Floor Plan	
DRAWING TYPE: Proposed Plan	
DRAWING NUMBER: B_100	
SCALE:	1:100 @ A3
DATE:	DEC '21