



rev.	date	description
------	------	-------------

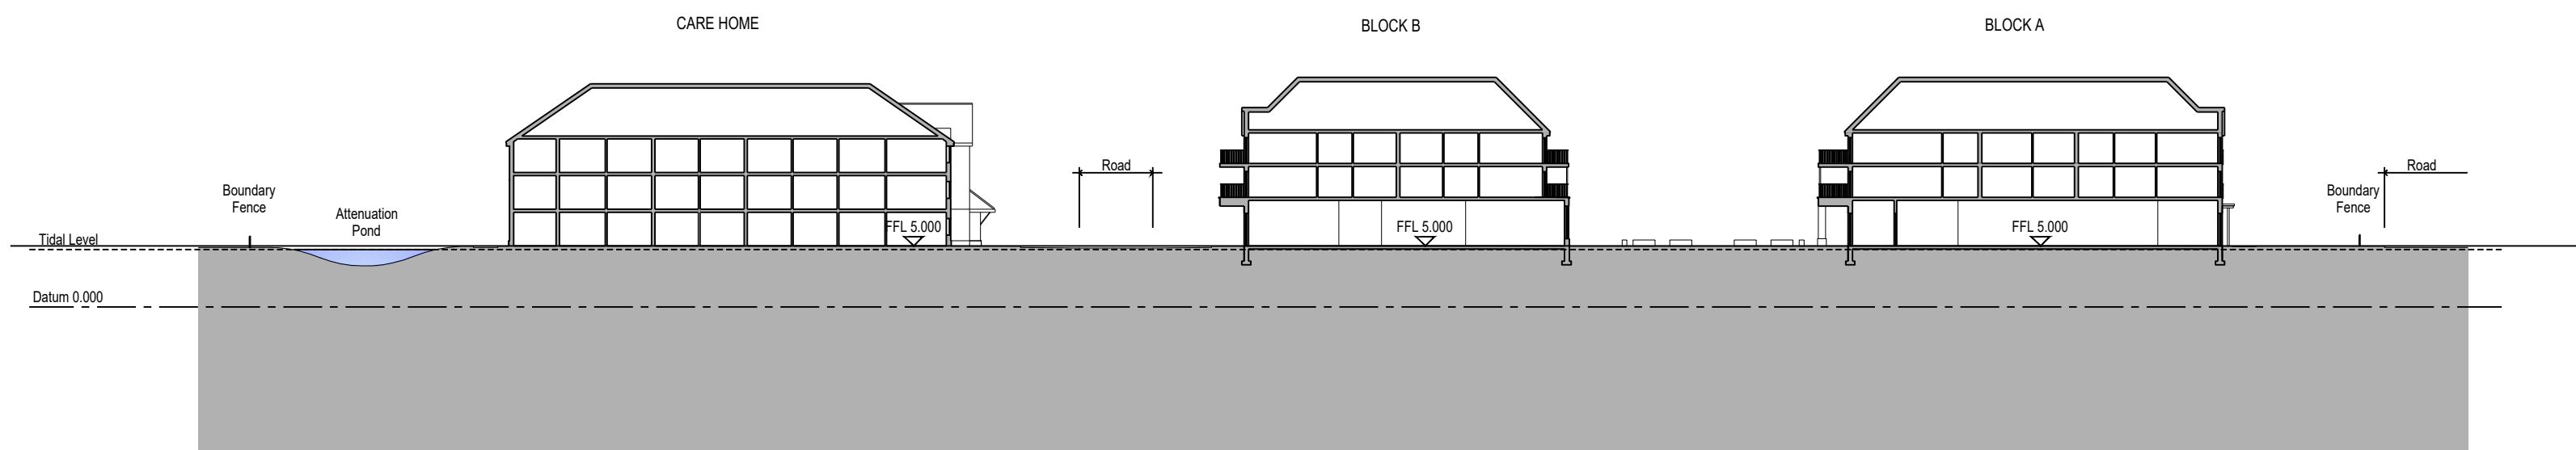

SITE SECTION A-A
1:500

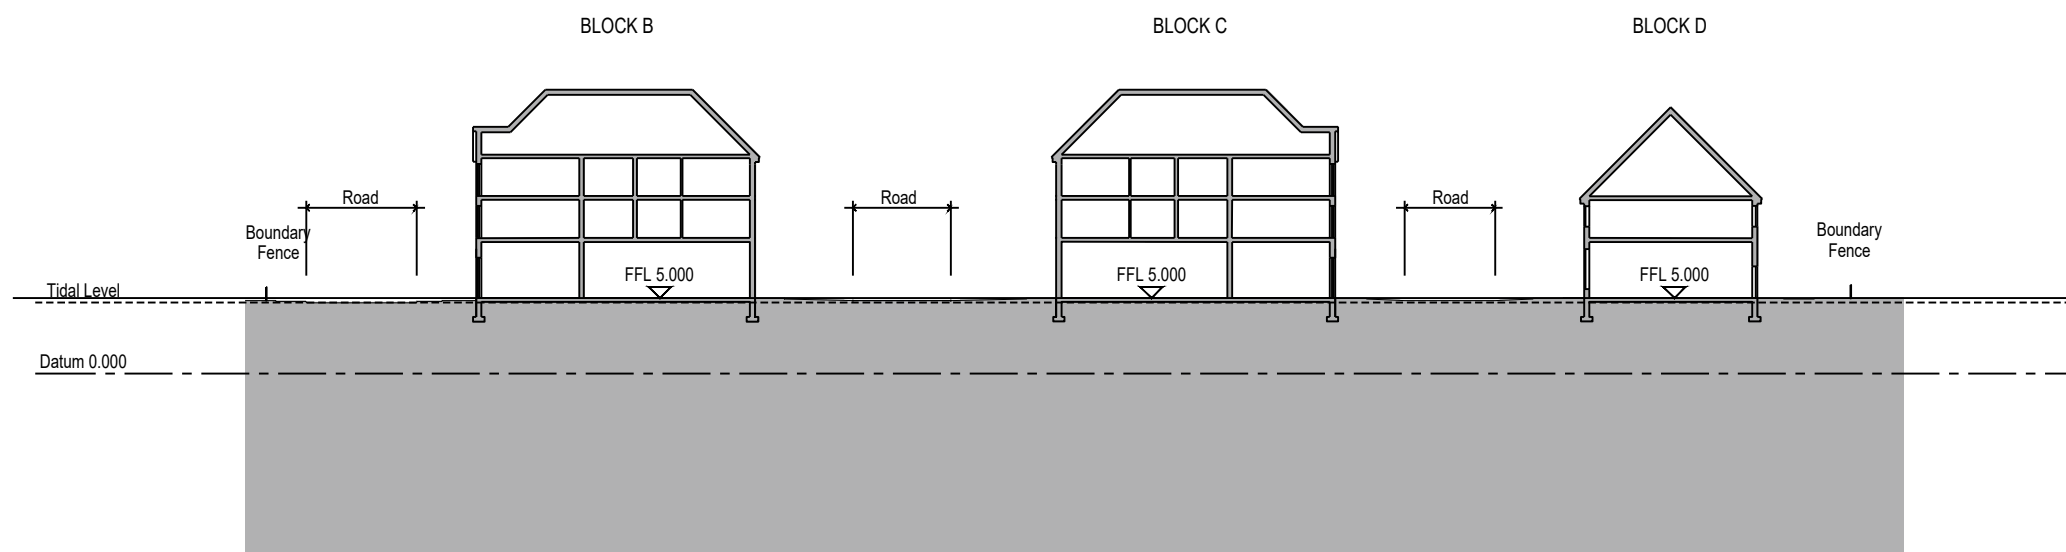

SITE SECTION B-B
1:500



PROPOSED SITE PLAN
1:1250

project

Pagham Community Hub RM

client

Hanbury Properties

drawing

Proposed Site Sections

status

ROBERTS LIMBRICK LTD

The Carriage Building, Bruton Way,
Gloucester, GL1 1DG ☐
The Estates Office, 25 - 26 Gold Tops,
Newport, NP20 4PG ☐

T. 03333 405 500
mail@robertslimbrick.com
www.robertslimbrick.com

Registered Office: England No. 06658029

scale 1:500 1:1250 @ A1

date	author	DP
11/11/2021		

project	drg no.	rev.
10165PL38		-