


ORIGINAL SIZE OF THIS DRAWING IS A1

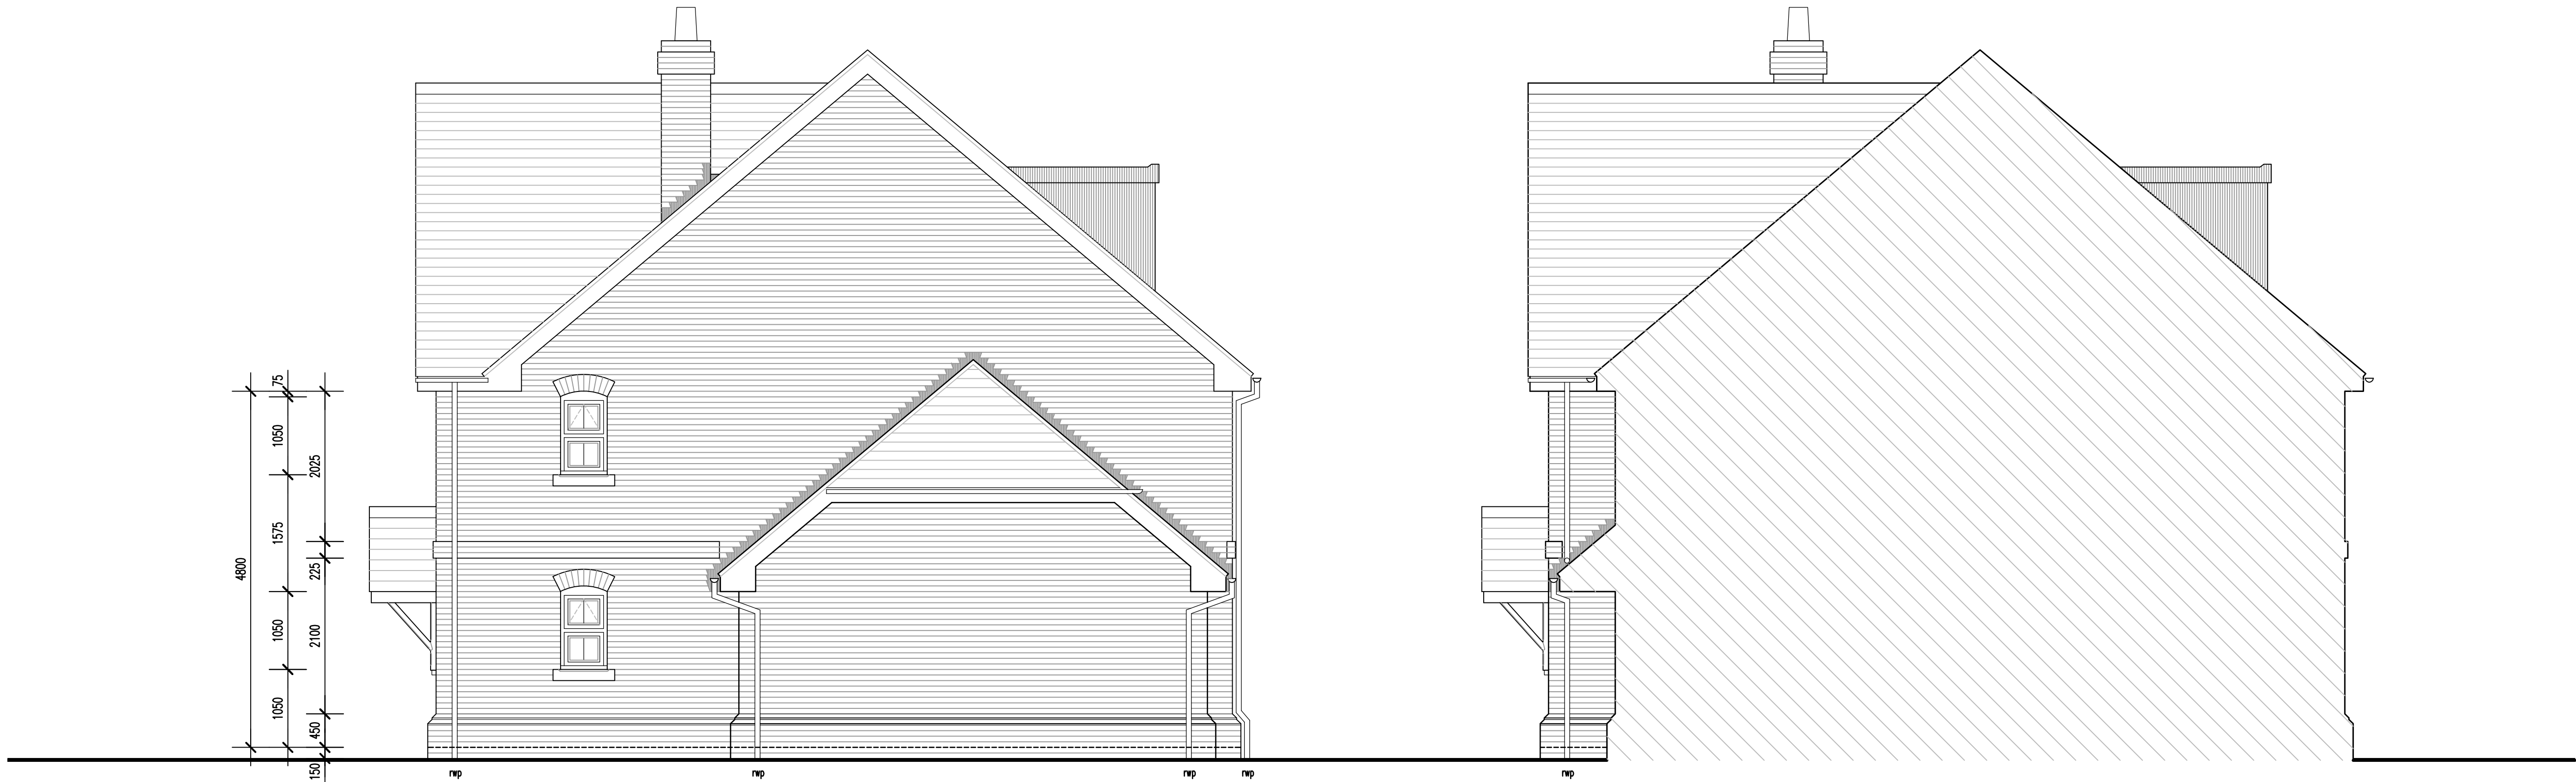

Side Elevation (Plot 8)

Side Elevation (Plot 9)



Rear Elevation (Plots 8 & 9)

NOTES: 1. DO NOT SCALE FROM THIS DRAWING (EXCEPT FOR PLANNING APPLICATION PURPOSES). 2. ALL DIMENSIONS AND LEVELS TO BE CHECKED ON SITE BEFORE CARRYING OUT WORK.
3. ALL DISCREPANCIES TO BE REPORTED TO THE ARCHITECT BEFORE CARRYING OUT WORK. 4. READ WITH OTHER CONTRACT DOCUMENTS & IF IN DOUBT ASK.
COPY RIGHT & OWNERSHIP OF THIS DRAWING AND THE DESIGN OF THE BUILDING SHOWN ON THIS DRAWING IS VESTED IN THE ARCHITECTS WHOSE PRIOR WRITTEN
CONSENT IS REQUIRED FOR ITS USE, REPRODUCTION OR FOR COPYING TO ANY THIRD PARTY.

E-mail michael@admarchitects.co.uk
web site www.admarchitects.co.uk

PROJECT Inglenook				CLIENT Honour			
DRAWING TITLE Plots 8 & 9 (3 Storey Option) Rear & Side Elevations				COMPUTER FILE NAME DWG.DWG ORIGINAL SIZE OF THIS DRAWING IS A1			
DRAWN DCH MB				DRAWING NUMBER 1594			
CHECKED MB				ACTUAL DRAWING NUMBER 86			
DATE July '21				REVISION A			
SCALE 1:50				PROJECT NUMBER 1594			
SCALE - AS SCALE RODS				UNITED KINGDOM			
TRINITY, STRETTON, CHICHESTER, WEST SUSSEX, PO18 0LA				TEL 01243 771166			

© COPYRIGHT - ALL RIGHTS RESERVED

ARCHITECTS
DESIGN
&
MANAGEMENT

ADAM ARCHITECTS CO. LTD.