



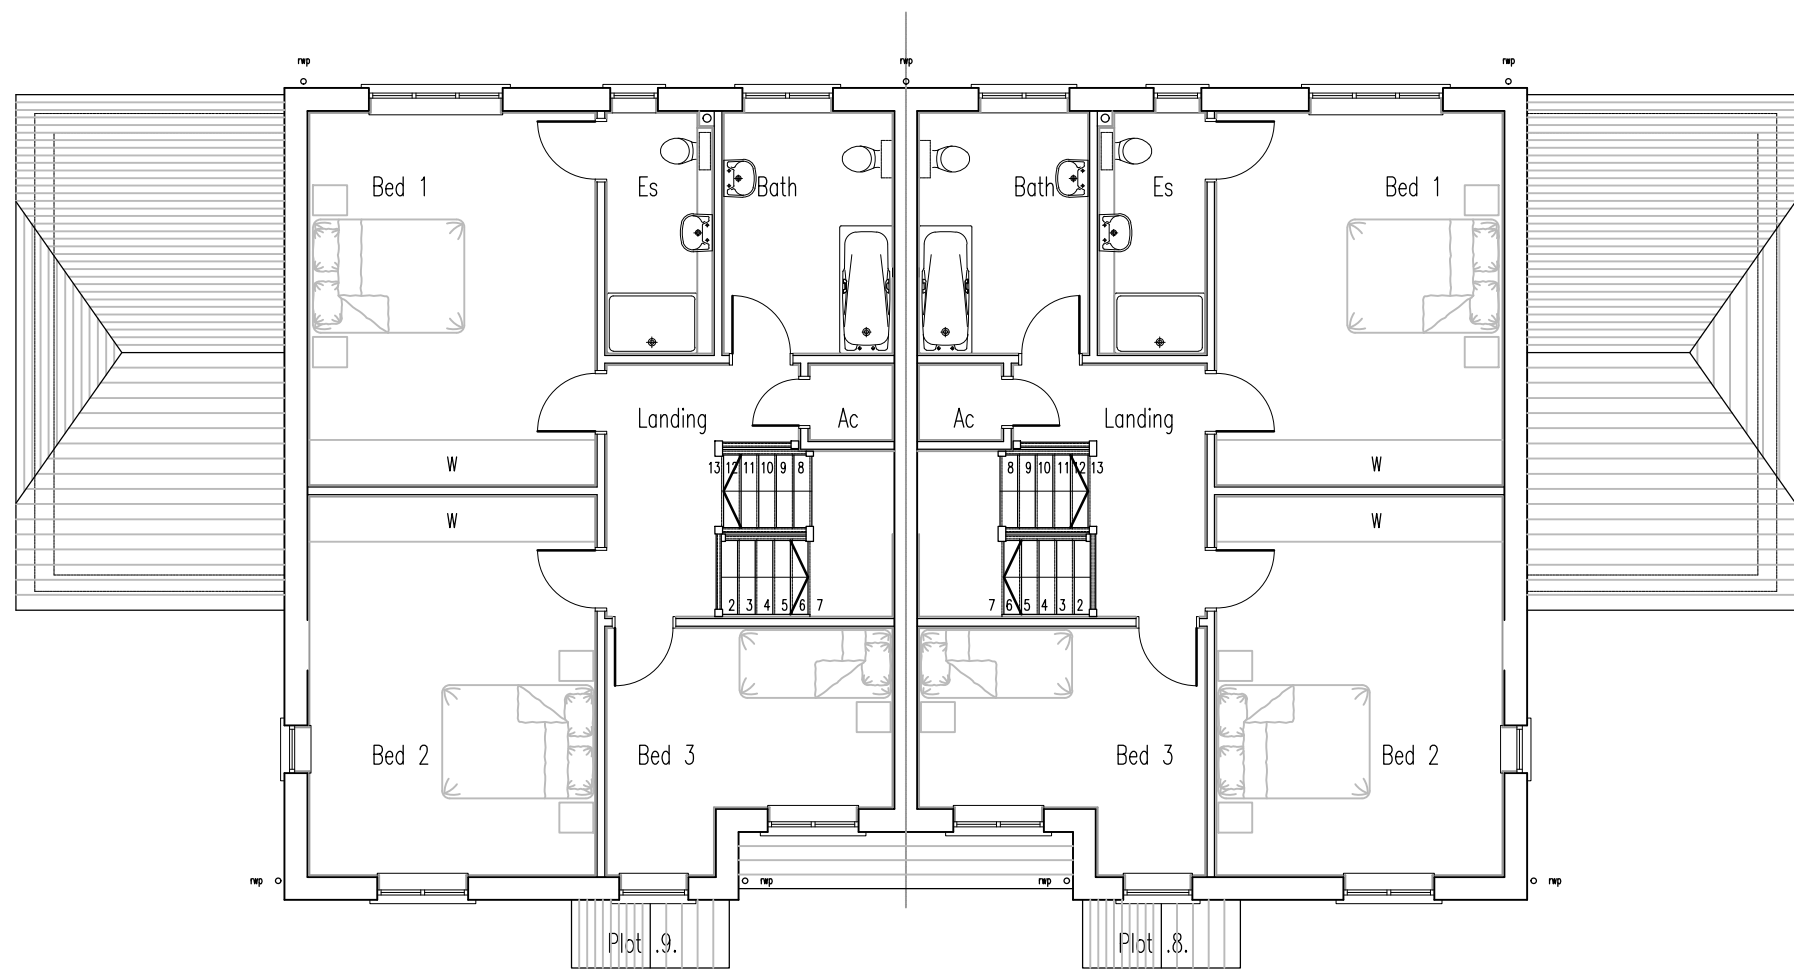


First Floor Plan (Plots 8 & 9)

Proposed - First Floor Plan
scale 1:100 @ A1

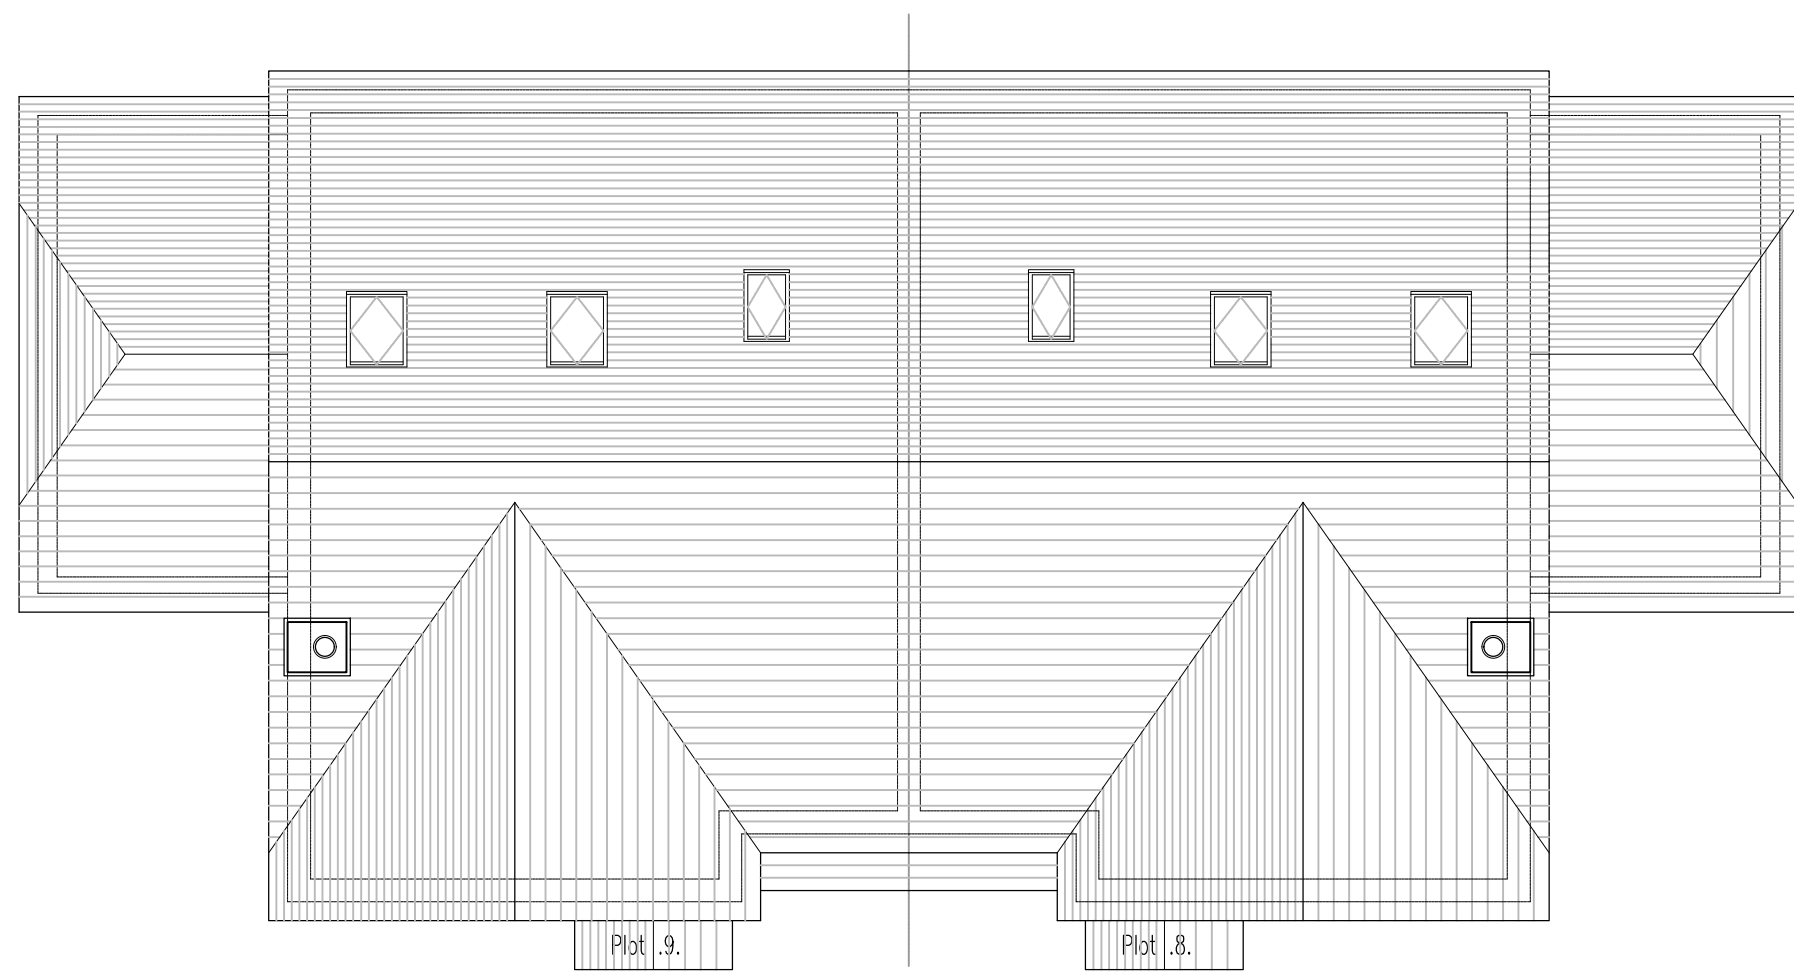


Roof Plan (Plots 8 & 9)

Proposed - Roof Plan
scale 1:100 @ A1

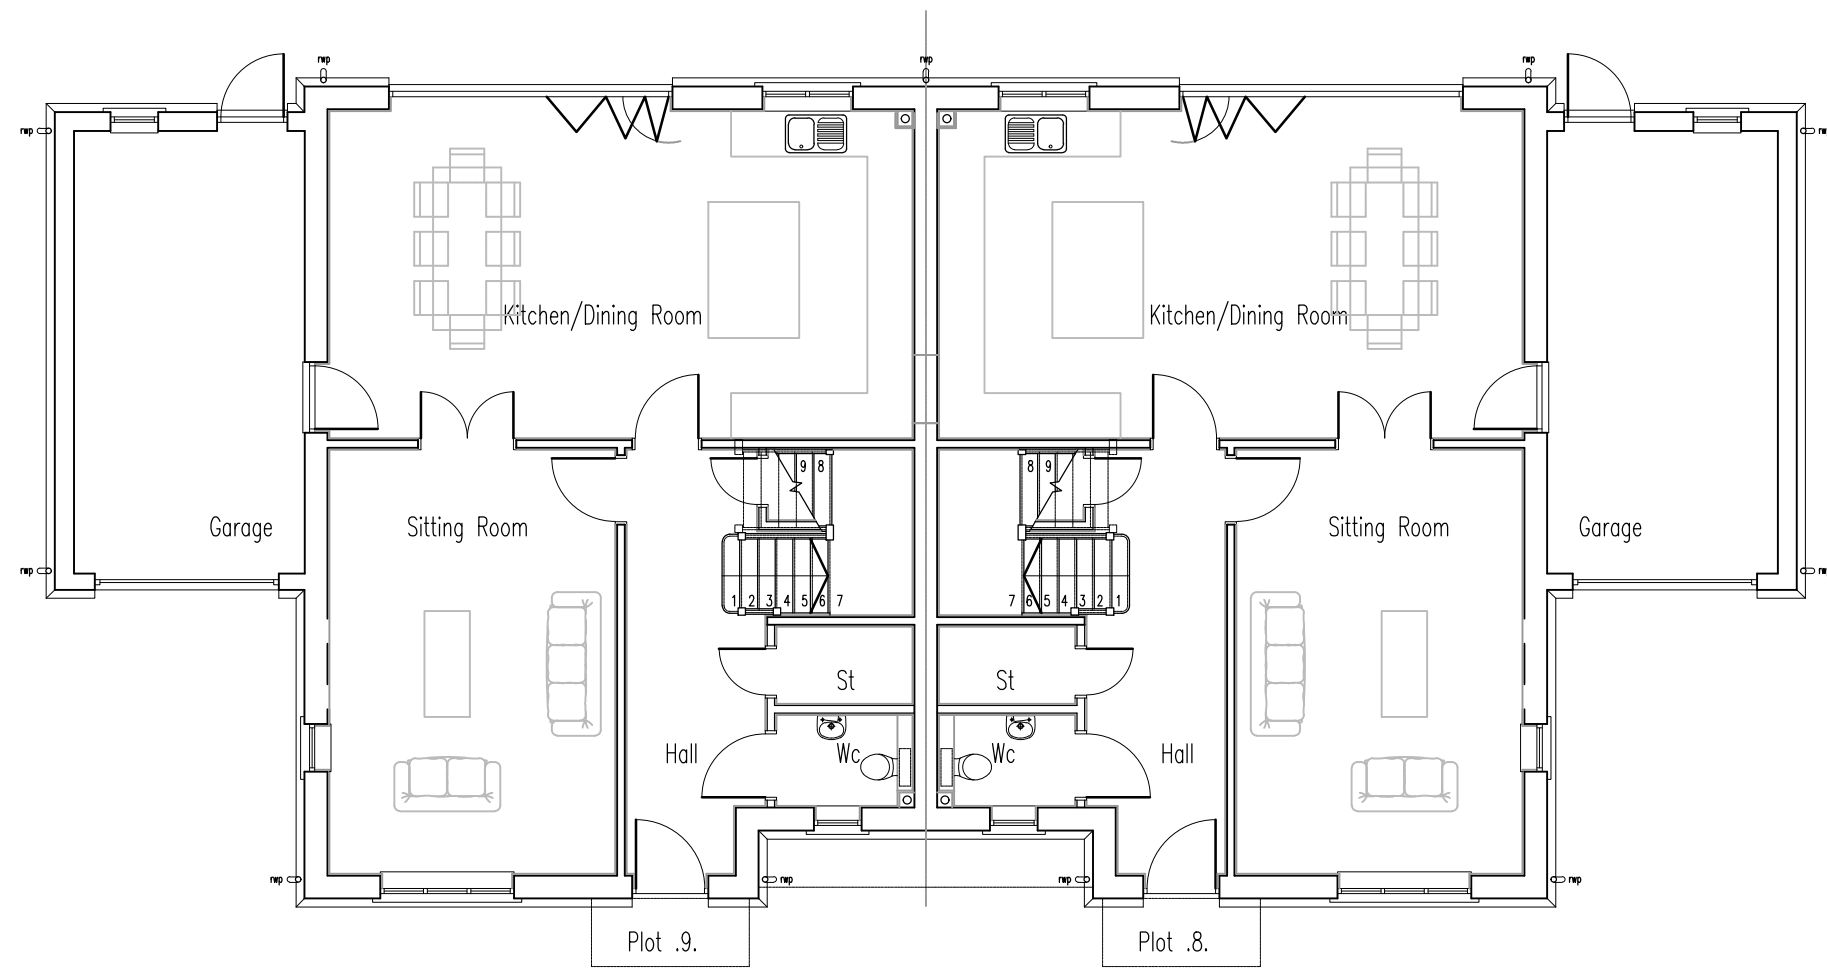


Ground Floor Plan (Plots 8 & 9)

Proposed - Ground Floor Plan
scale 1:100 @ A1

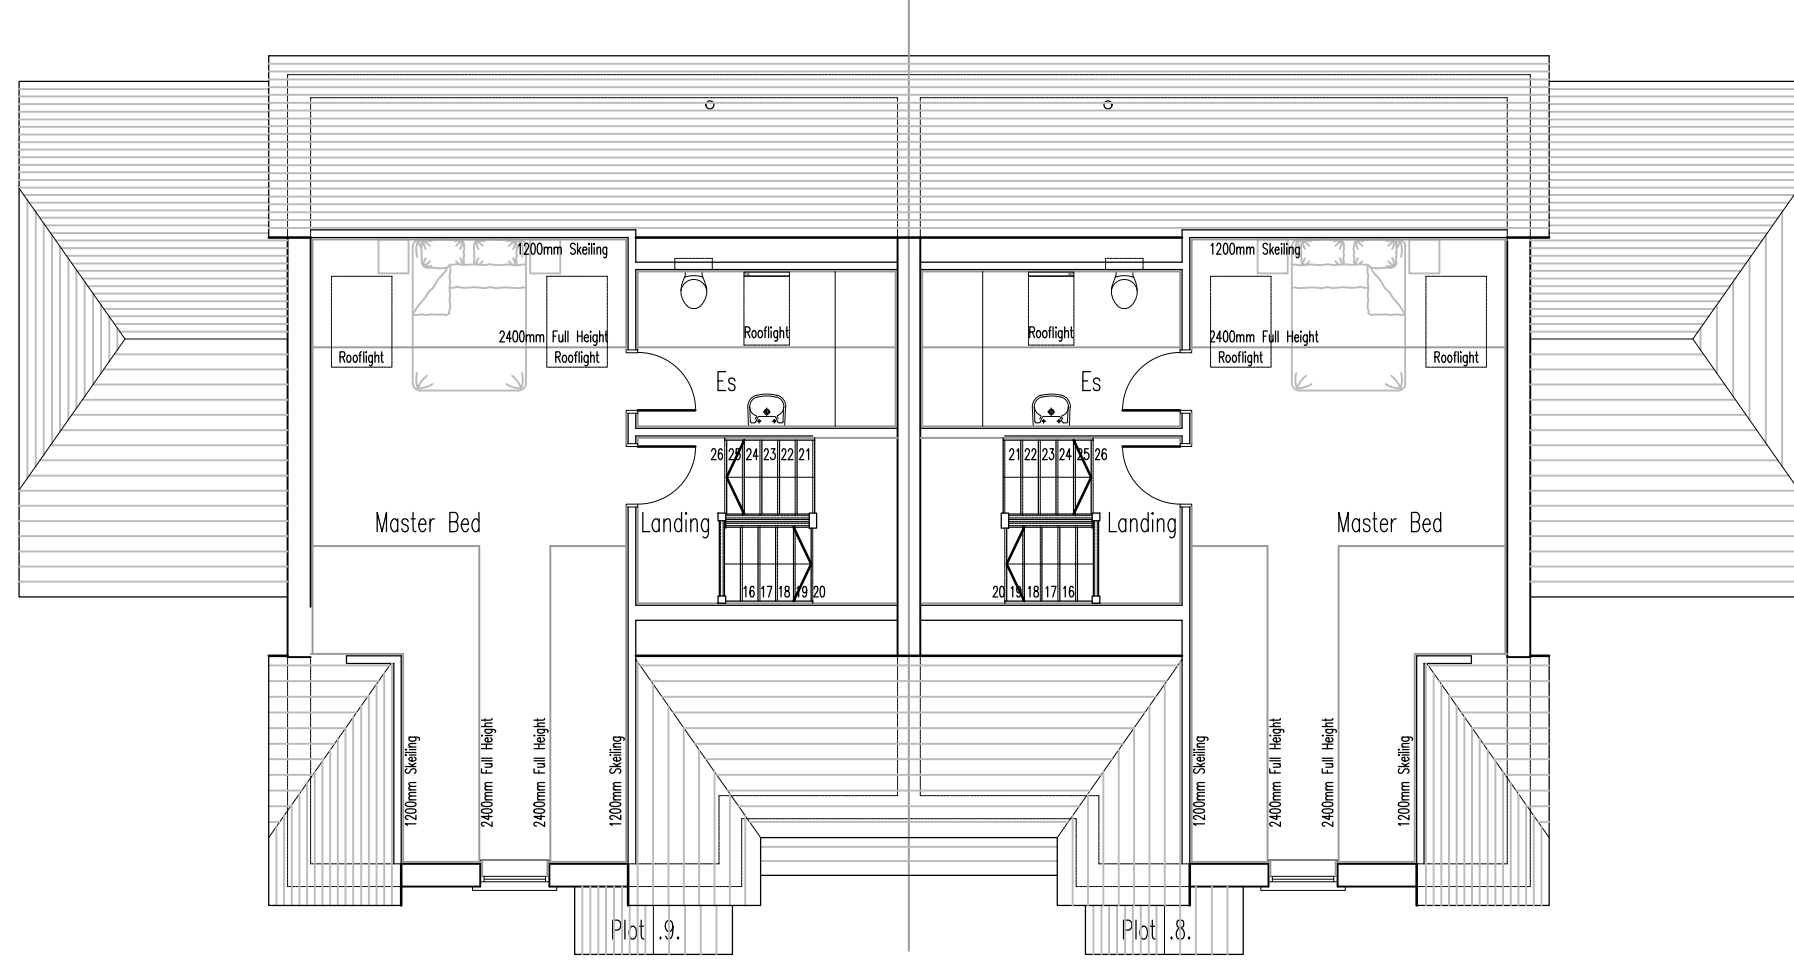

Second Floor Plan (Plots 8 & 9)

Proposed - Second Floor Plan
scale 1:100 @ A1

 Rev	Scale	Revision Details	By	CR
Client's Name				
Future Designer Homes				
Job Title				
Land Behind Inglenook Hotel				
255 Pagham Rd, PO21 3QB				
Drawing Title				
Plots 8 & 9				
Proposed - Floor Plans				
Scale				
1:100 @ A3				
				
Drawn		Checked		Date
FBS				10.01.22
Job No	Drawing No		Rev	
-	21-006		--	
Status				

INFORMATION