





Proposed - Rear Elevation
scale 1:100 @ A1

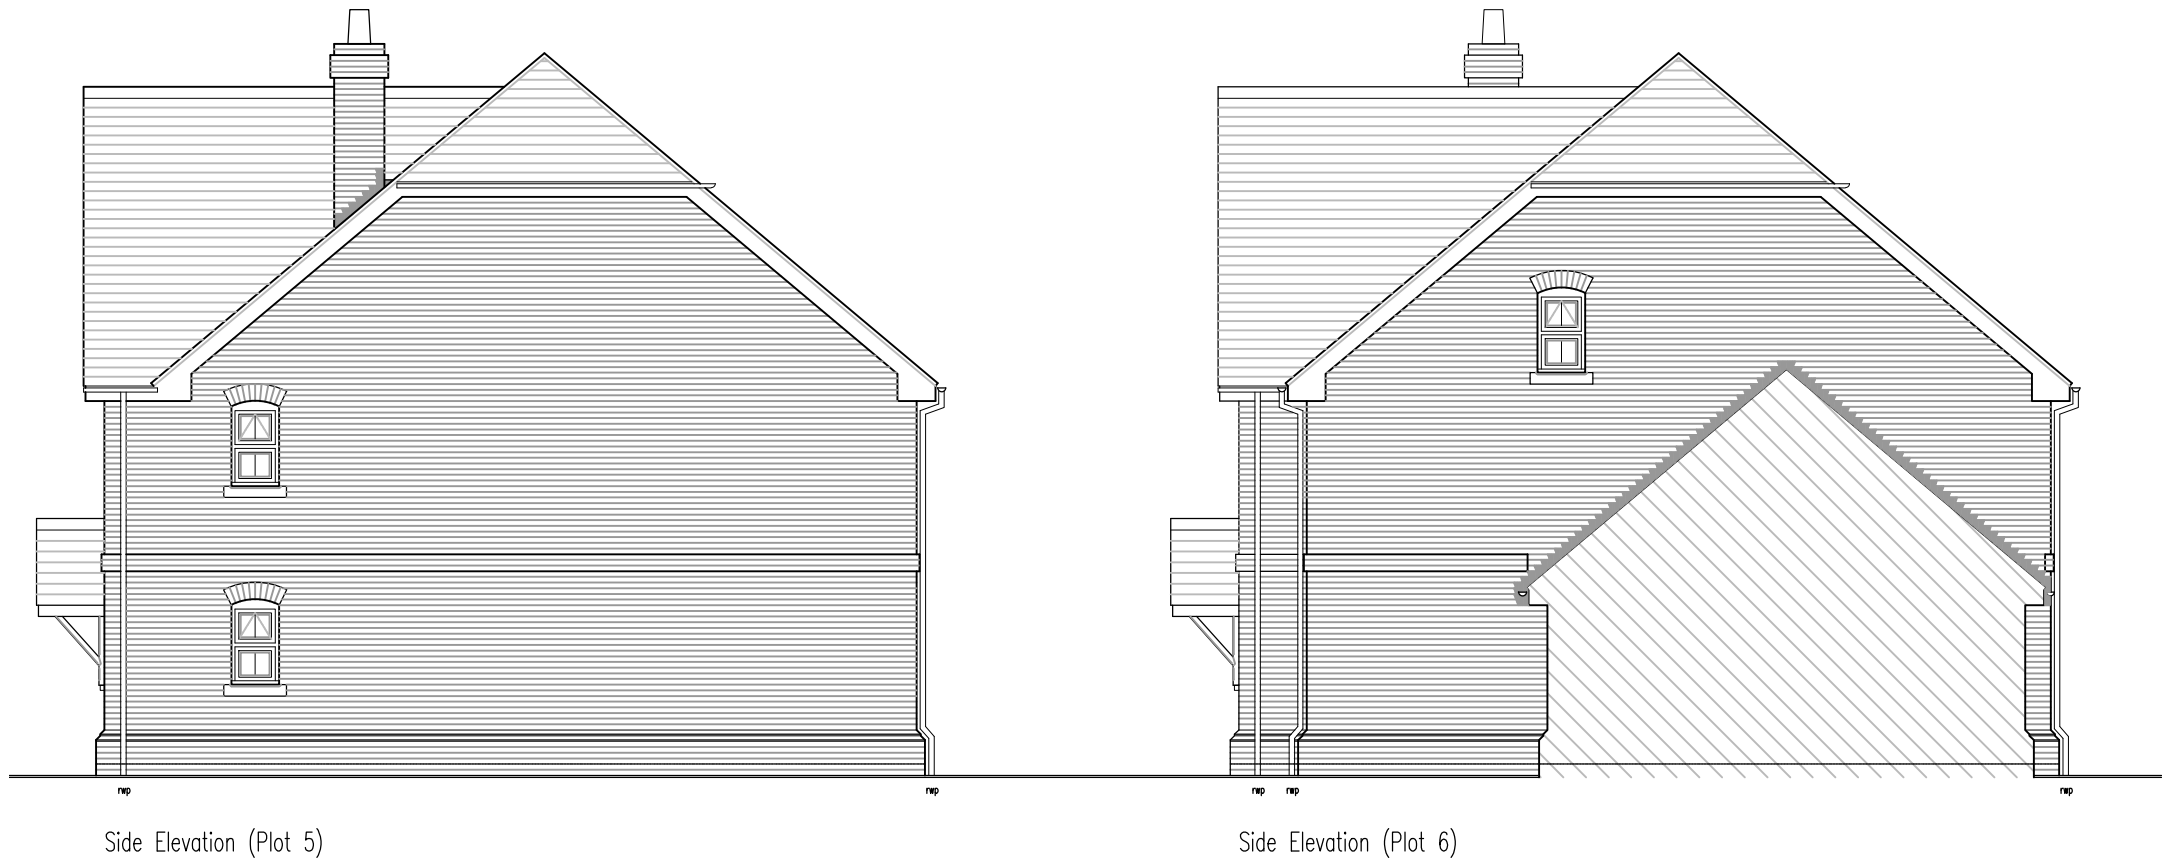

Proposed - Side Elevation
scale 1:100 @ A1



Proposed - Front Elevation
scale 1:100 @ A1

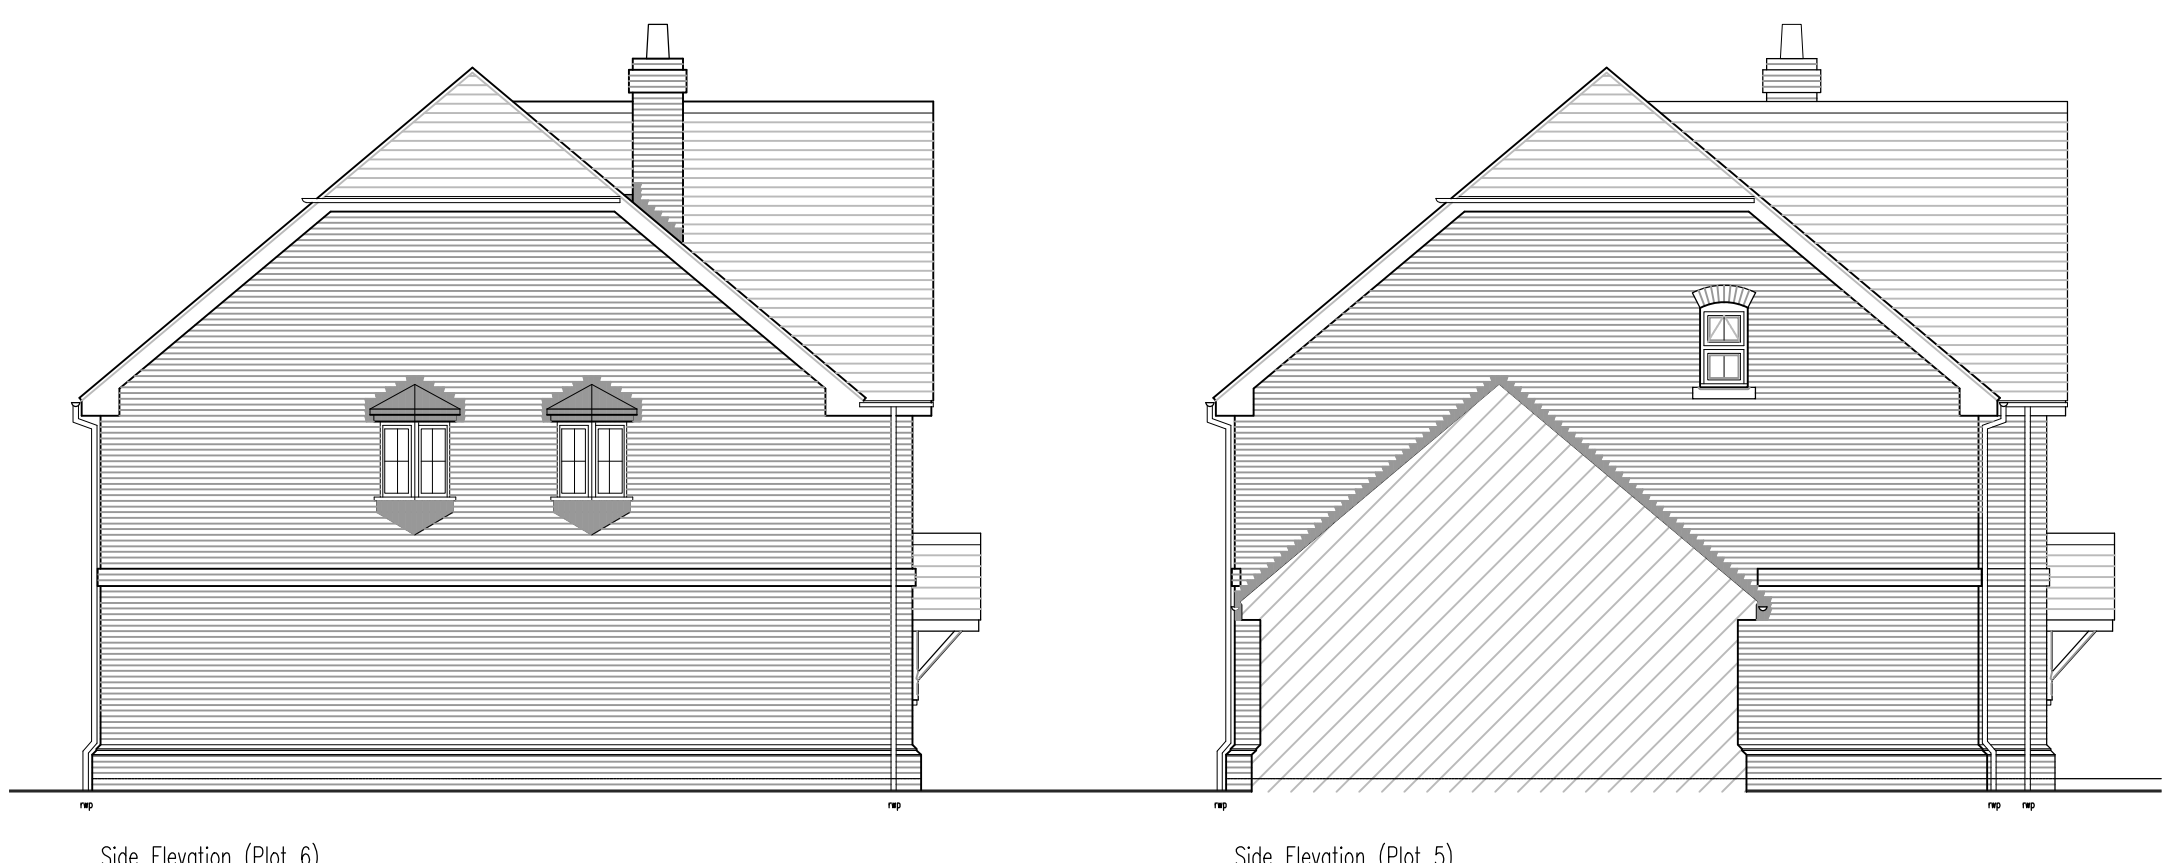

Proposed - Side Elevation
scale 1:100 @ A1

Rev	State	Revision Details	By	Cd
Client's Name				
Future Designer Homes				
Job Title				
Land Behind Inglenook Hotel				
255 Pagham Rd, PO21 3QB				
Drawing Title				
Plots 5 & 6				
Proposed - Elevations				
Scale				
1:100 @ A3				
Drawn	1	2	3	4
Drawn		Checked		Date
FBS				10.01.22
Job No	Drawing No		Rev	
	21-004		--	
Status				

INFORMATION