


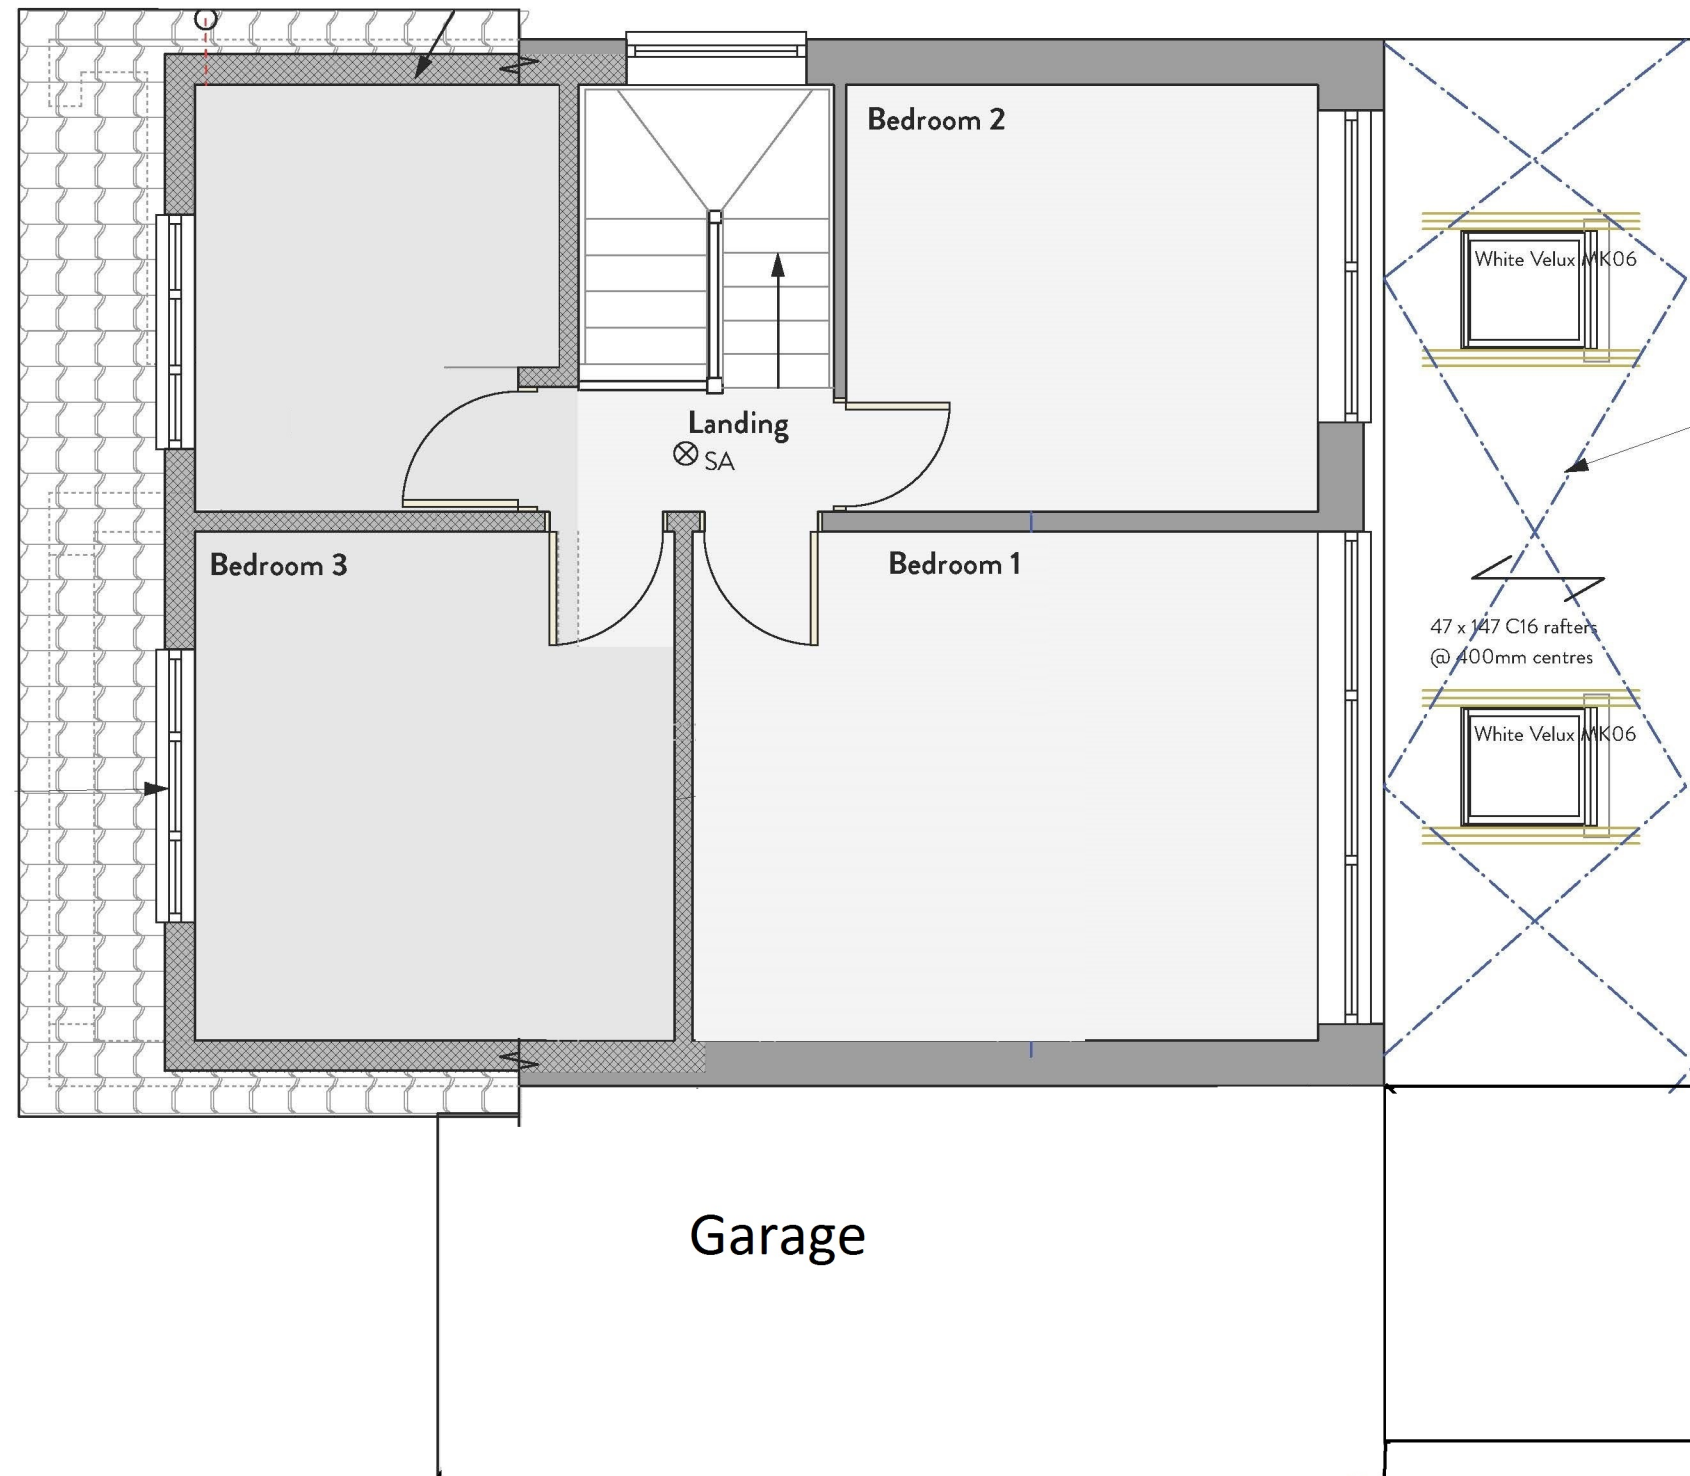

**Existing
First Floor Plan**

Scale 1:50



physical scale in metres

Scale 1:50 @ A3