


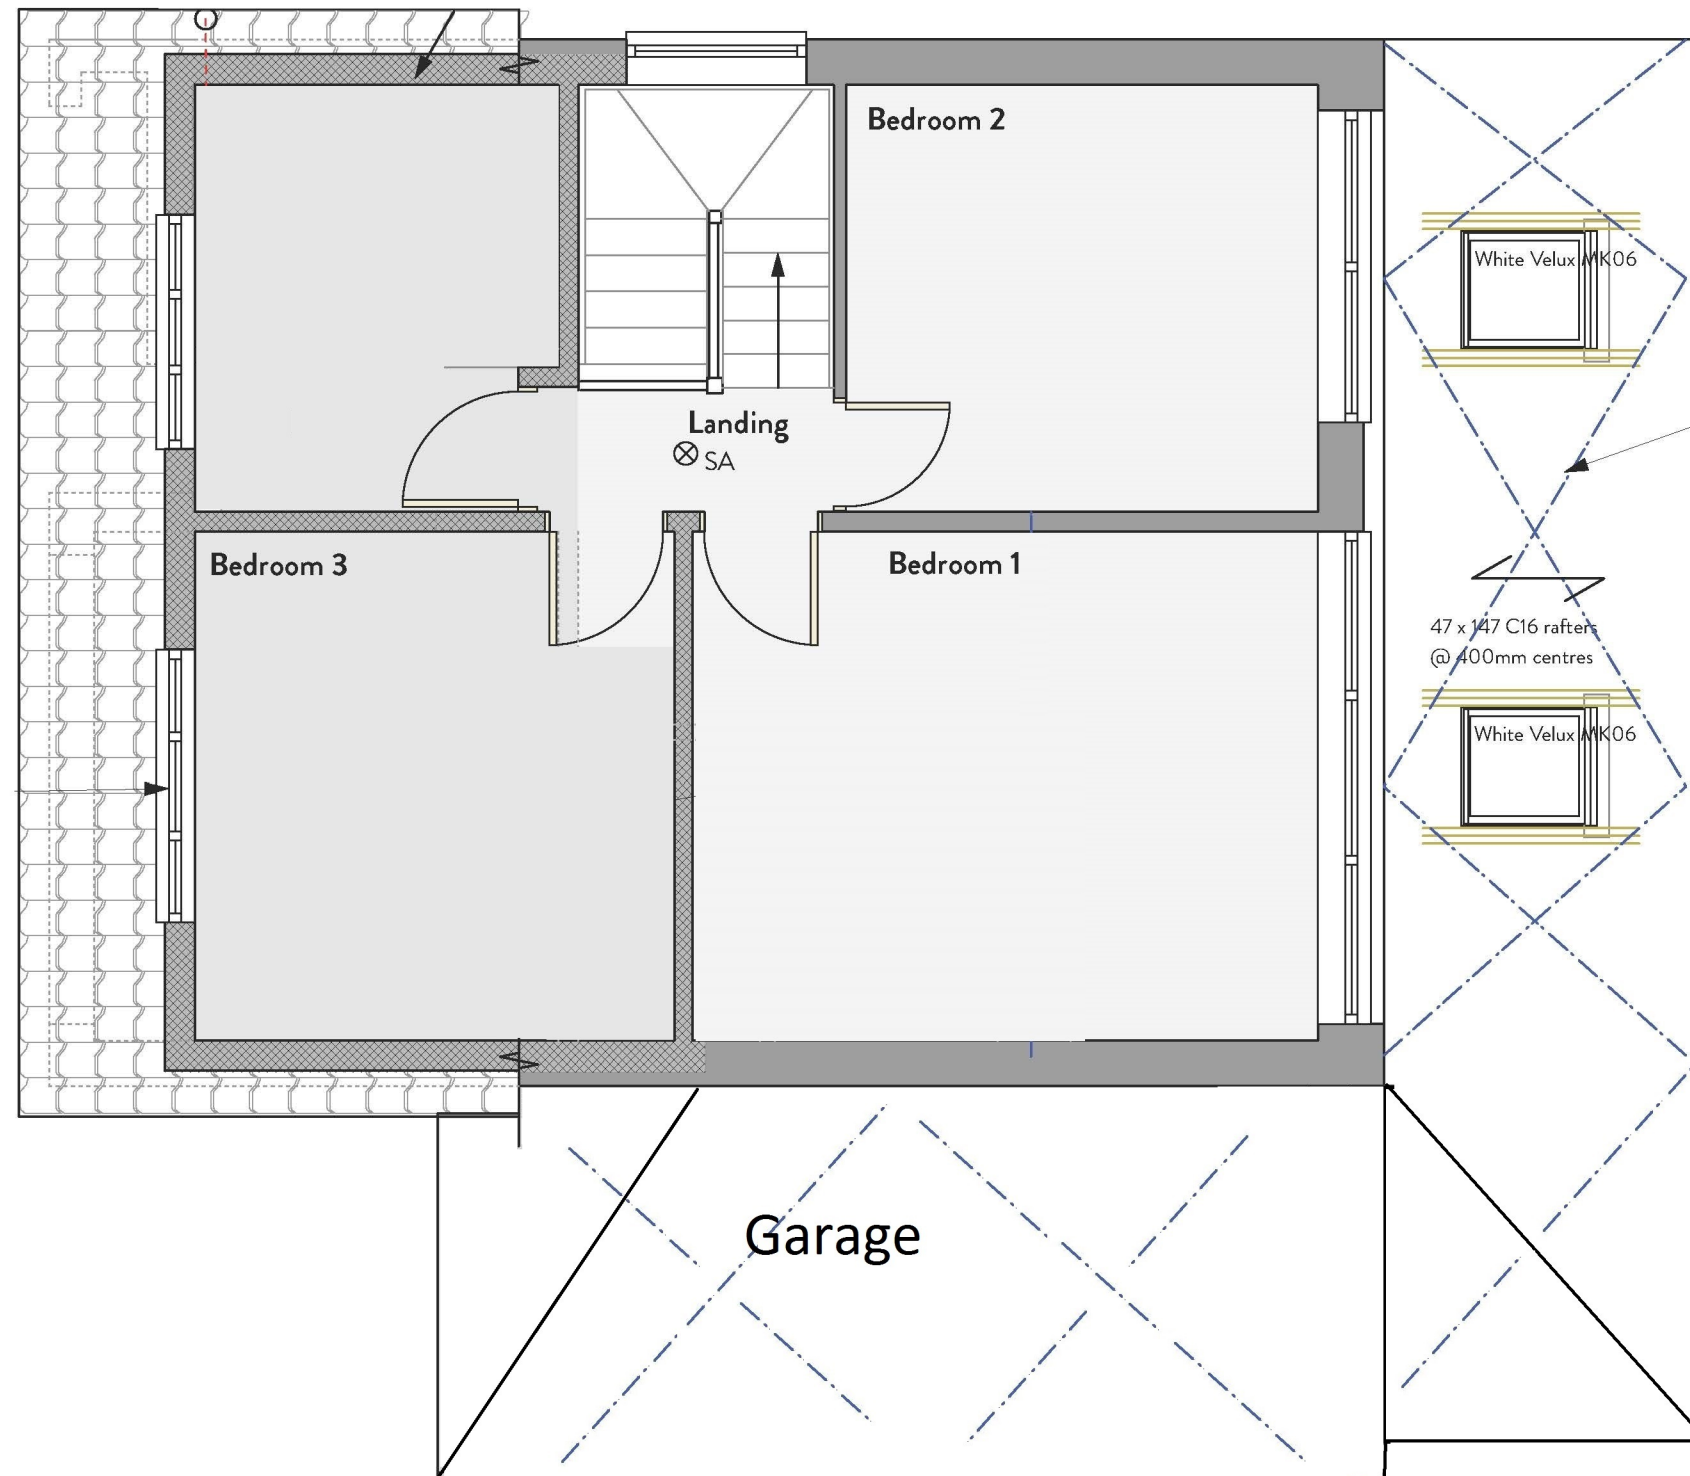

Proposed First Floor Plan

Scale 1:50



physical scale in metres

Scale 1:50 @ A3