


EXISTING GROUND FLOOR PLAN

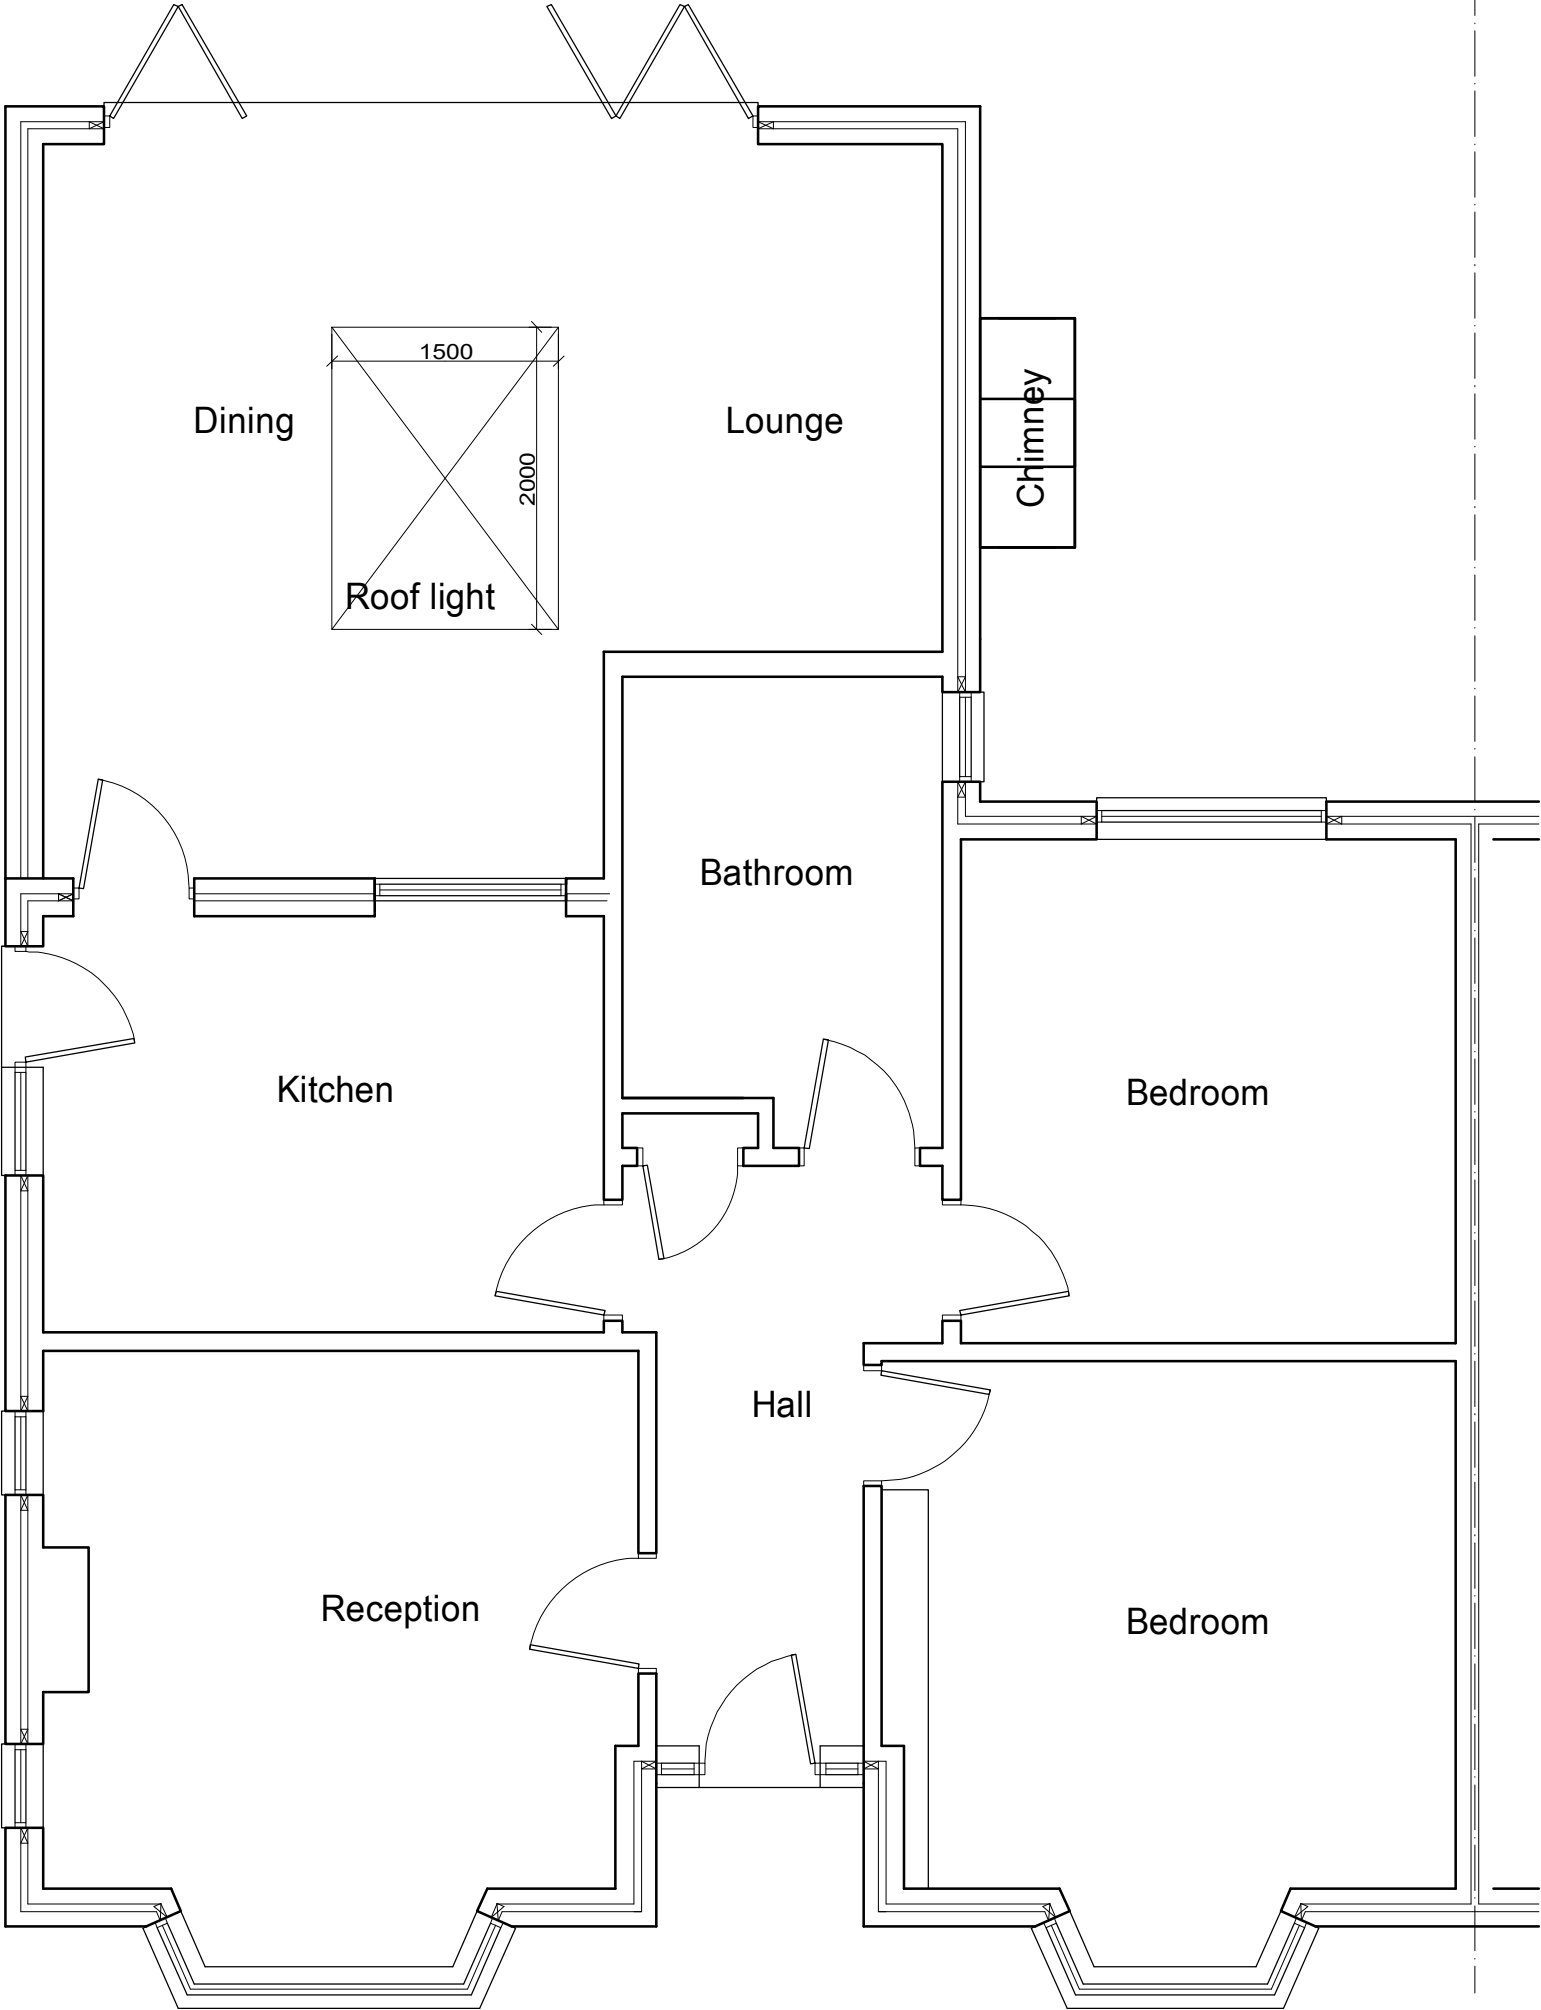


Keith Chandler MRICS, FCABE, MFPIWS
Chartered Surveyor, Building Engineer & Party Wall Surveyor
3 Duxford Close
Tangmere
West Sussex
PO20 2JH
Tel: 07764 578781
email: keith@keithchandler.co.uk

Client: Mr & Mrs Flemming

At: 19 Cardinals Drive
Bognor Regis
Sussex
PO21 4QF

Project: Existing Survey
Date: November 2025
Drg. No. TP/BR/01
Scale: (At A3 Plot) 1:50

PROPOSED GROUND FLOOR PLAN

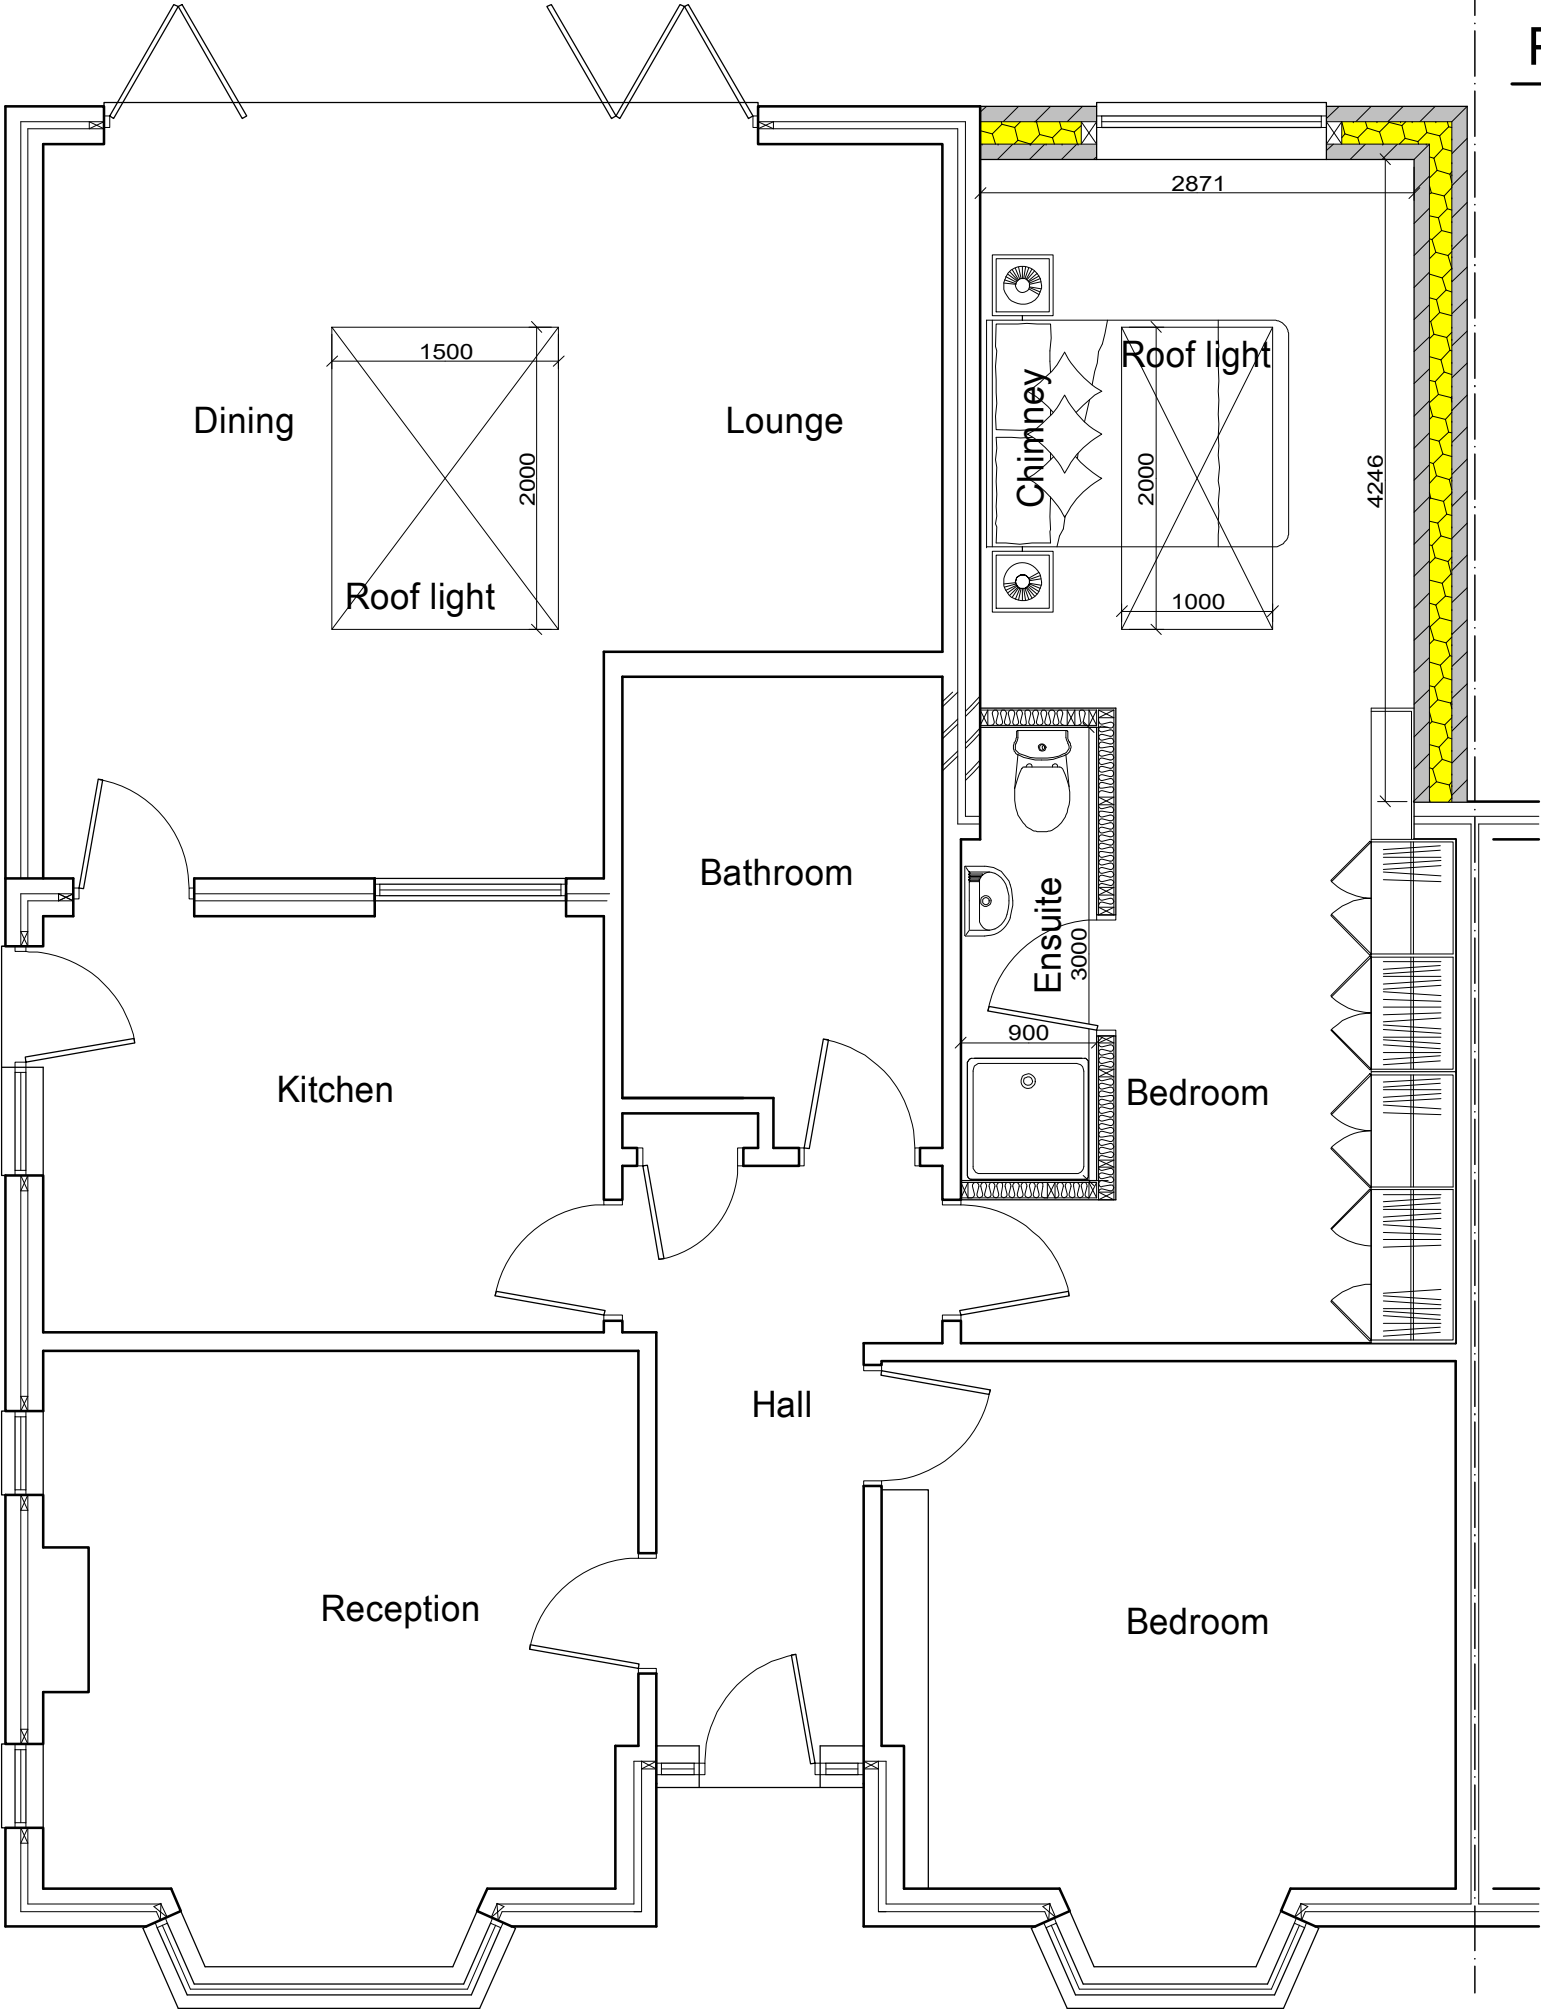


Keith Chandler MRICS, FCABE, MFPIWS
Chartered Surveyor, Building Engineer & Party Wall Surveyor
3 Duxford Close
Tangmere
West Sussex
PO20 2JH
Tel: 07764 578781
email: keith@keithchandler.co.uk

Client: Mr & Mrs Flemming

At: 19 Cardinals Drive
Bognor Regis
Sussex
PO21 4QF


Project: Proposed Ground Floor Plan
Date: November 2025
Dr. No. TP/BR/02
Scale: (At A3 Plot) 1:50

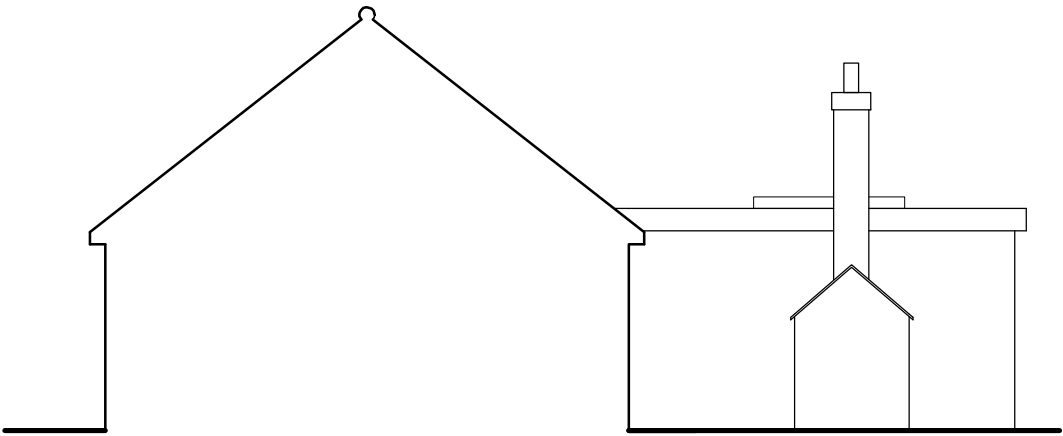

Party Wall Side




Rear

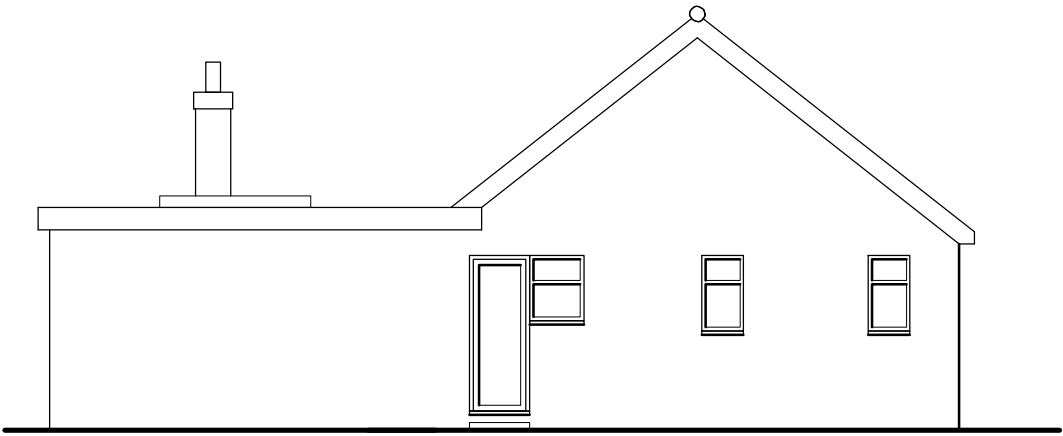

Flank Wall Side


EXISTING ELEVATIONS

 


Keith Chandler MRICS, FCABE, MFPIWS
Chartered Surveyor, Building Engineer & Party Wall Surveyor
3 Duxford Close
Tangmere
West Sussex
PO20 2JH
Tel: 07764 578781
email: keith@keithchandler.co.uk

Mr & Mrs Fleming
19 Cardinals Drive
Bognor Regis
Sussex
PO21 4QF


Project: Existing Elevations
Date: November 2025
Drg. No. TP/BR/04
Scale: (At A3 Plot) 1:100

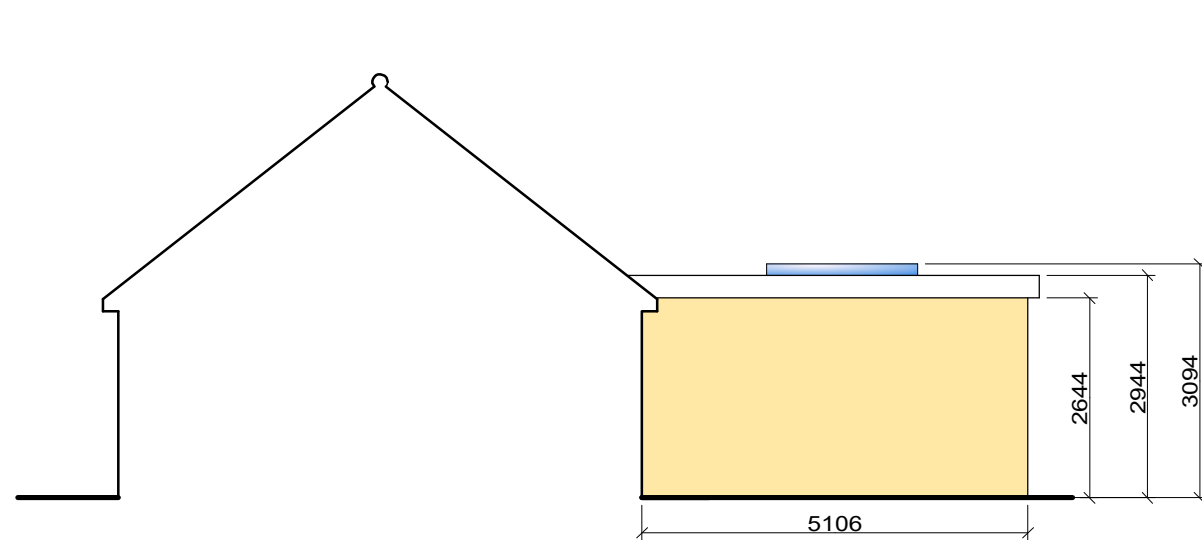

Party Wall Side

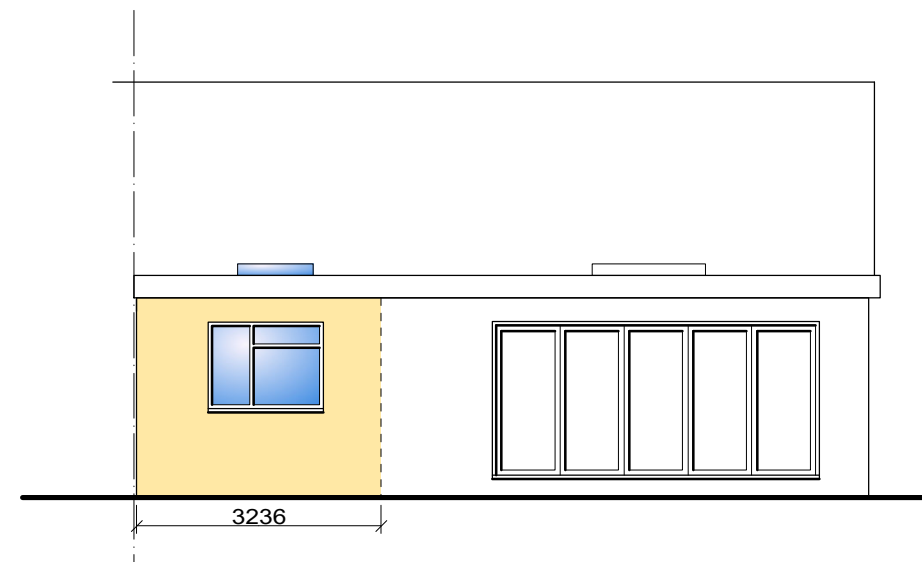

Rear

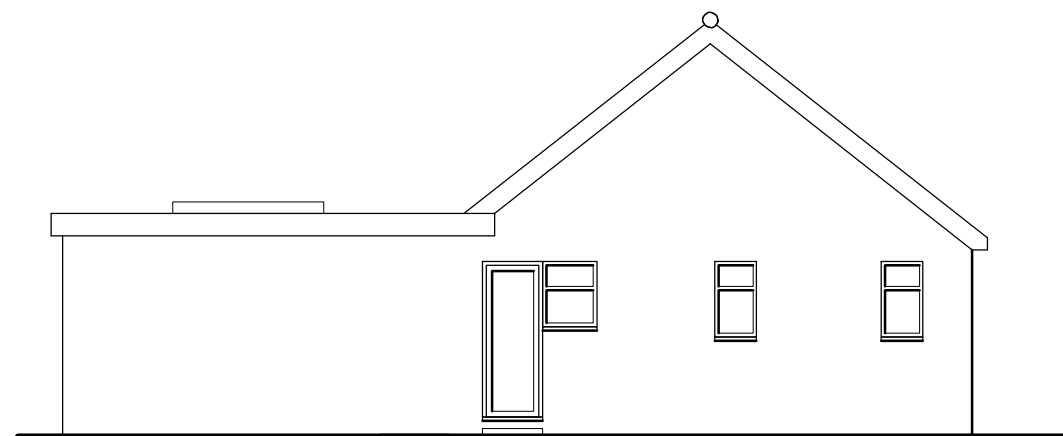

Flank Wall Side



PLANNING NOTES
 NO BOUNDARY ENCROACHMENT
 WALLS RENDER TO MATCH EXTG
 FLAT ROOF TO MATCH EXTG
 RE-USE WINDOW FROM EXTG

PROPOSED ELEVATIONS

Keith Chandler MRICS, FCABE, MFPIWS
 Chartered Surveyor, Building Engineer & Party Wall Surveyor
 3 Duxford Close
 Tangmere
 West Sussex
 PO20 2JH



Tel: 07764 578781
 email: keith@keithchandler.co.uk

Client: Mr & Mrs Flemming
 At: 19 Cardinals Drive
 Bognor Regis
 Sussex
 PO21 4QF
 Project: Proposed Elevations
 Date: November 2025
 Drg. No. TP/BR/05
 Scale: (At A3 Plot) 1:100