


PROPOSED GROUND FLOOR PLAN

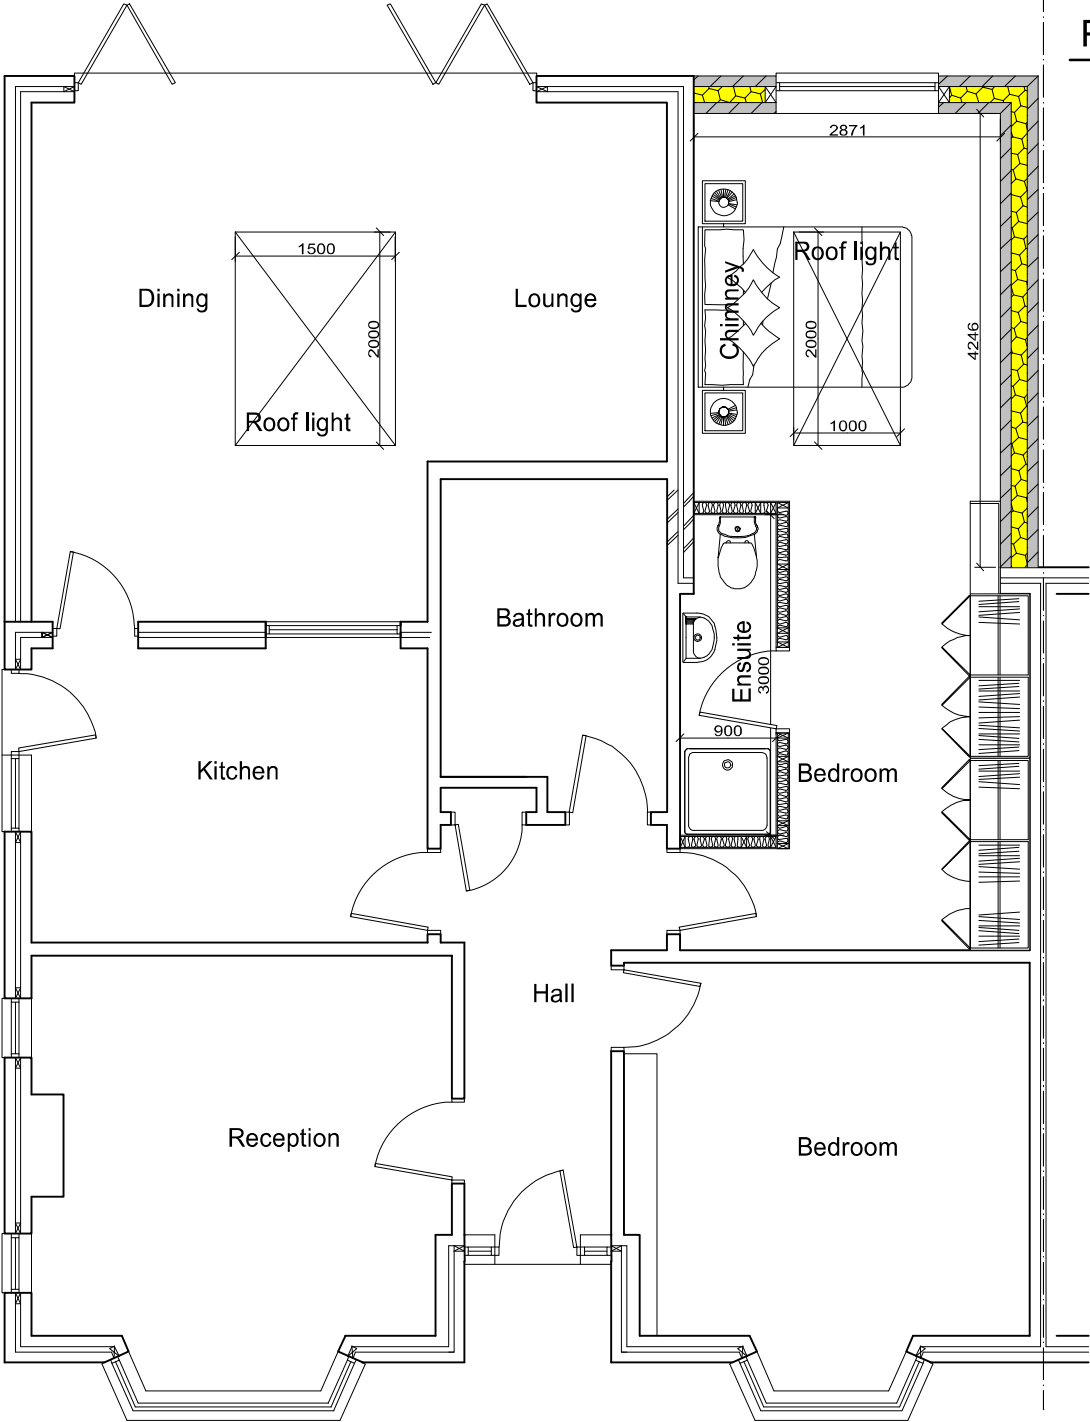

Keith Chandler MRCS, FCABE, MFPIVS
Chartered Surveyor, Building Engineer & Party Wall Surveyor
3 Duxford Close
Tangmere
West Sussex
PO20 2JH
Tel: 07764 576781
email: keith@keithchandler.co.uk

Client: Mr & Mrs Flemming
At: 19 Cardinals Drive
Bognor Regis
Sussex
PO21 4QF
Project: Proposed Ground Floor Plan
Date: November 2025
Drg. No. TP/BR/02
Scale: (At A3 Plot) 1:50