


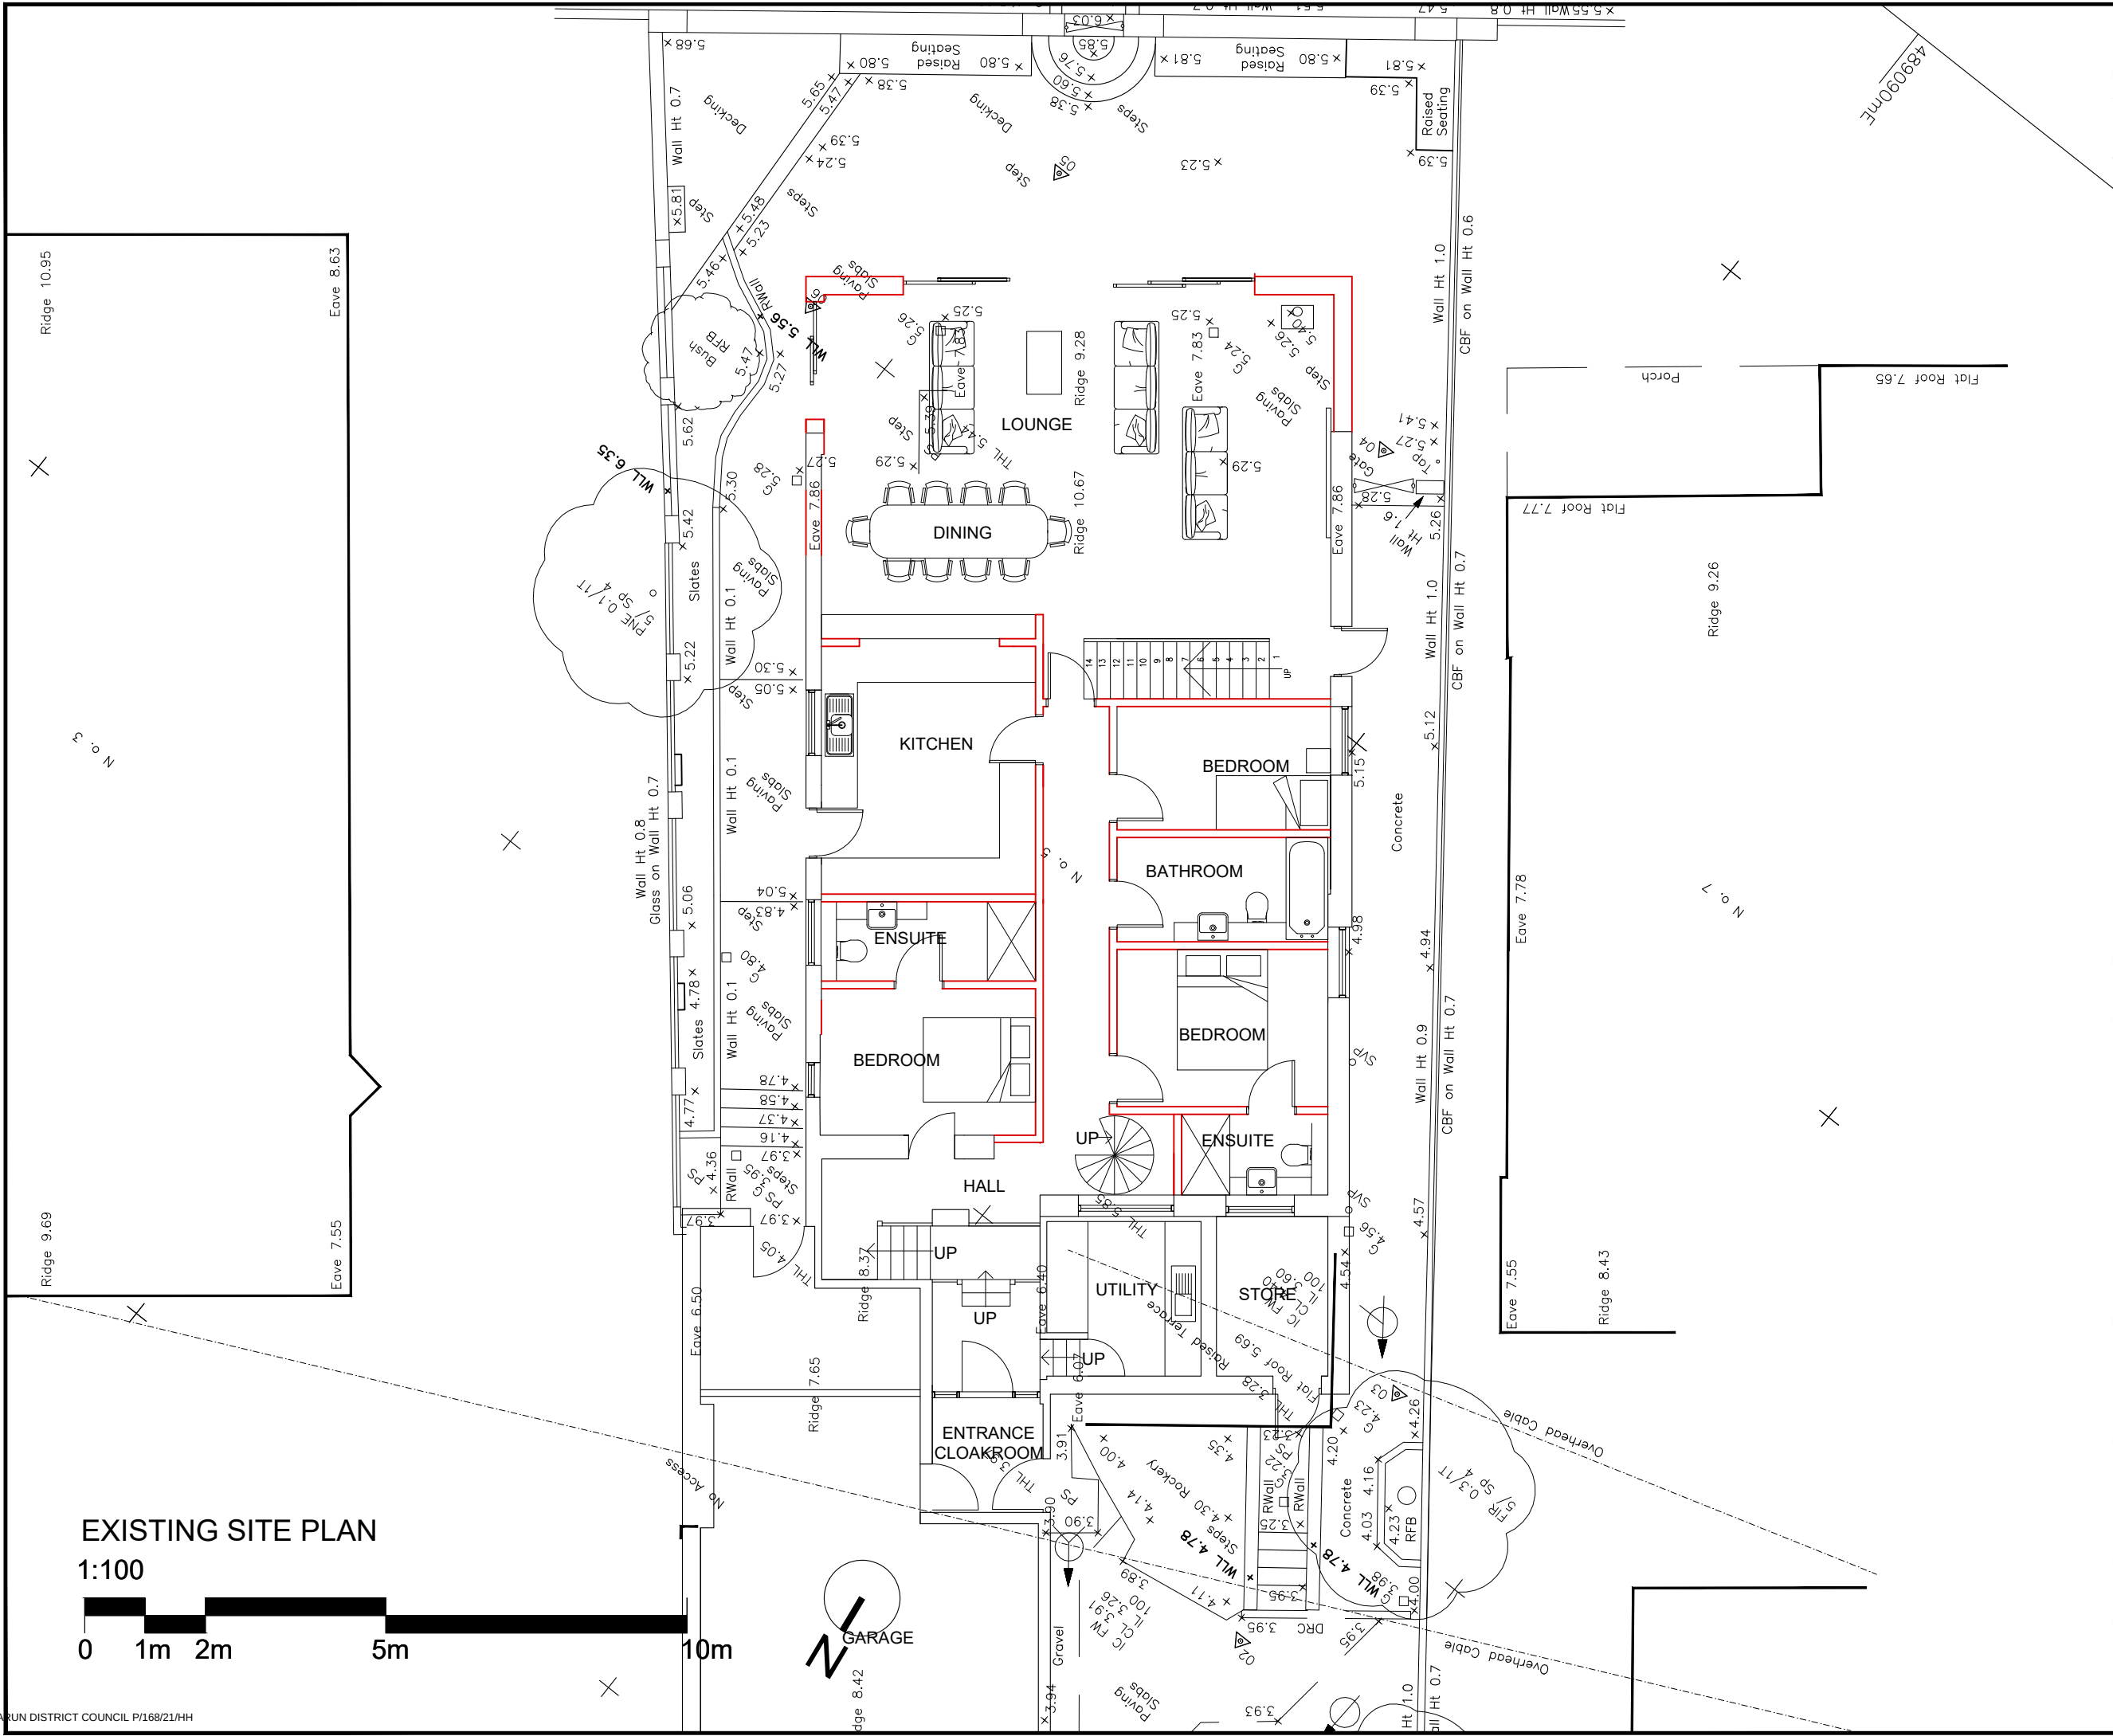

Responsibility is not accepted for errors made by others scaling directly from this drawing. All construction information should be taken from noted and dimensioned figures only.



A3 Original Sheet Size

P1 24.11.21 PLANNING ISSUE

Rev	Date	Name	Check	Note
-----	------	------	-------	------

DRAWING STATUS

PLANNING

CLIENT

PRIVATE CLIENT

CSL

CHRISTOPHER SHARP LTD
PROPERTY AND CONSTRUCTION CONSULTANTS

8 Hambert Way, Totton, Southampton, SO40 7JZ
023 80 866 340
info@christopherssharp.co.uk
www.christopherssharp.co.uk

PROJECT
ALTERATIONS AND
EXTENSION
5 WEST FRONT ROAD
PAGHAM

DRAWING TITLE
PROPOSED
SITE PLAN

DATE	SCALE	AUTHOR	CHECKED
23.11.20	1:100	CDS	CDS
DRAWING No.		REVISION No.	
17023.10		P1	