



Responsibility is not accepted for errors made by others scaling directly from this drawing. All construction information should be taken from noted and dimensioned figures only.



A3 Original Sheet Size

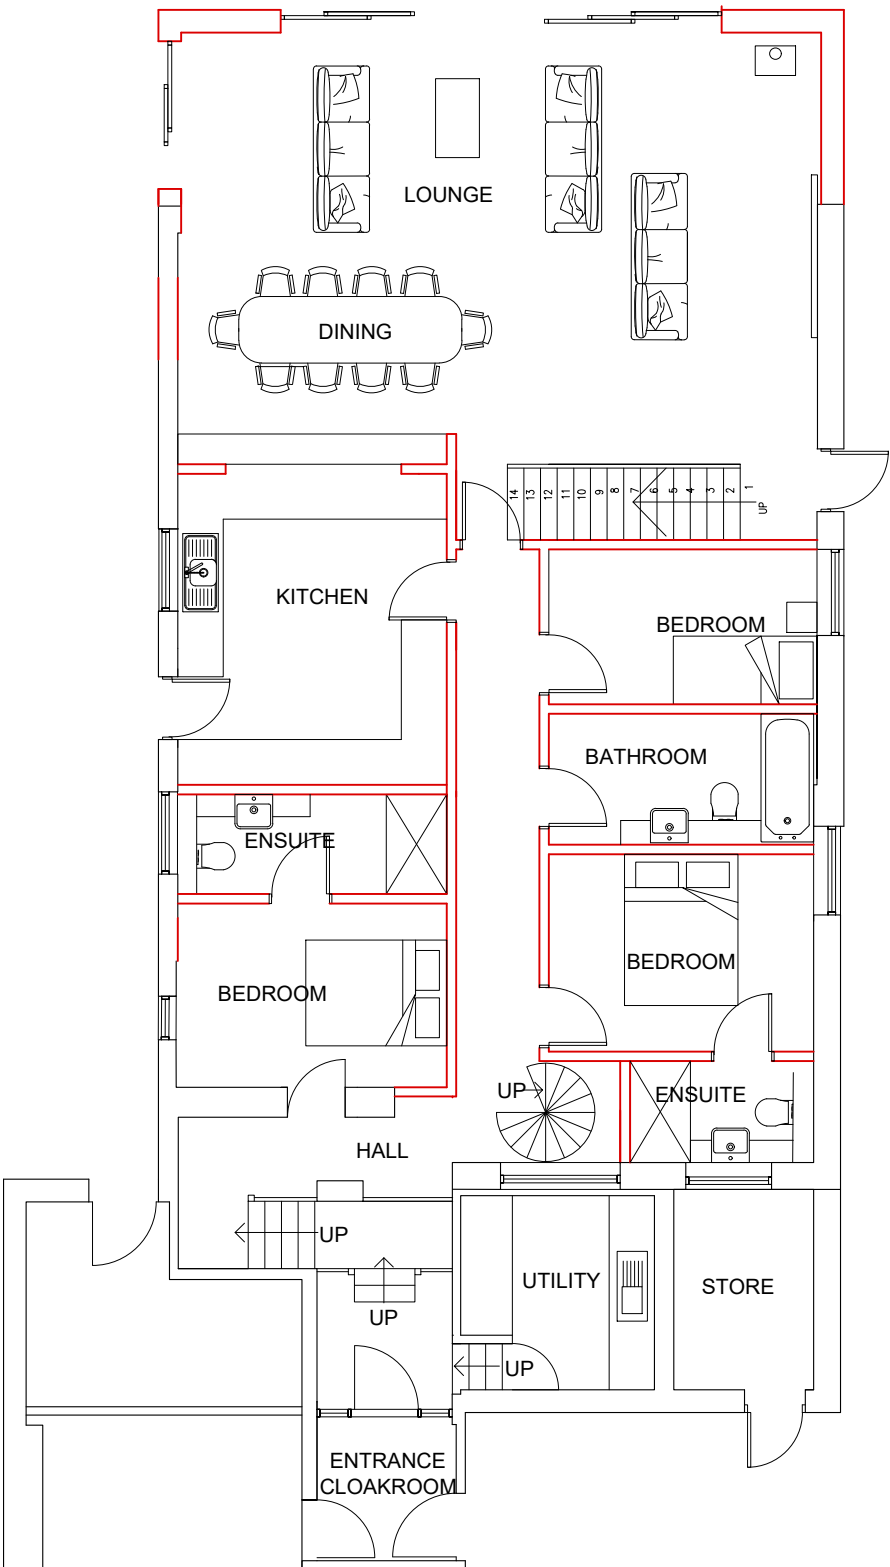

PROPOSED GROUND FLOOR PLAN

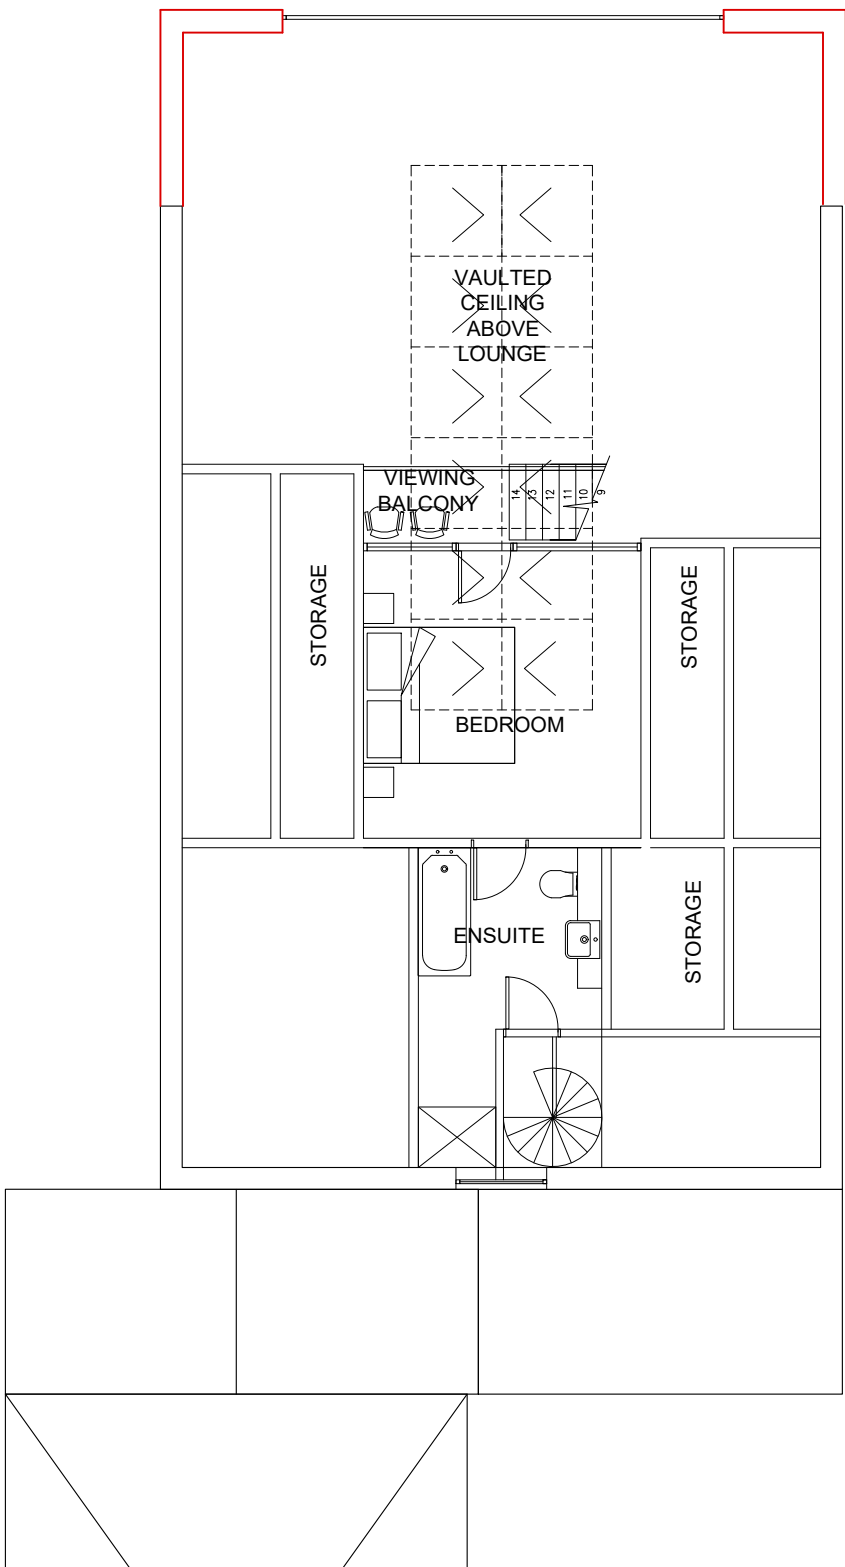

PROPOSED FIRST FLOOR PLAN



P1 25.11.21 PRELIMINARY ISSUE FOR COMMENT

| Rev            | Date | Name | Check | Note |
|----------------|------|------|-------|------|
| DRAWING STATUS |      |      |       |      |

PLANNING

CLIENT

PRIVATE CLIENT

CSL

CHRISTOPHER SHARP LTD  
PROPERTY AND CONSTRUCTION CONSULTANTS

8 Hambert Way, Totton, Southampton, SO40 7JZ  
023 80 866 340  
info@christopherssharp.co.uk  
www.christopherssharp.co.uk

PROJECT  
ALTERATIONS AND  
EXTENSION  
5 WEST FRONT ROAD  
PAGHAM

DRAWING TITLE  
PROPOSED  
FLOOR PLANS

| DATE        | SCALE | AUTHOR       | CHECKED |
|-------------|-------|--------------|---------|
| 01.10.21    | 1:100 | CDS          | CDS     |
| DRAWING No. |       | REVISION No. |         |
| 17023.11    |       | P1           |         |