



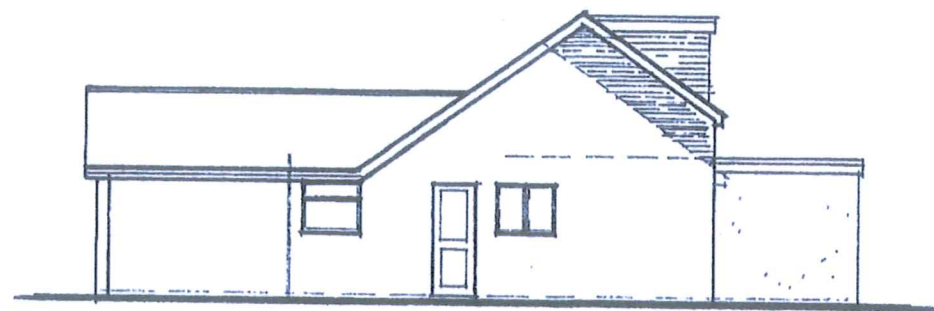

Side Elevation




Rear Elevation

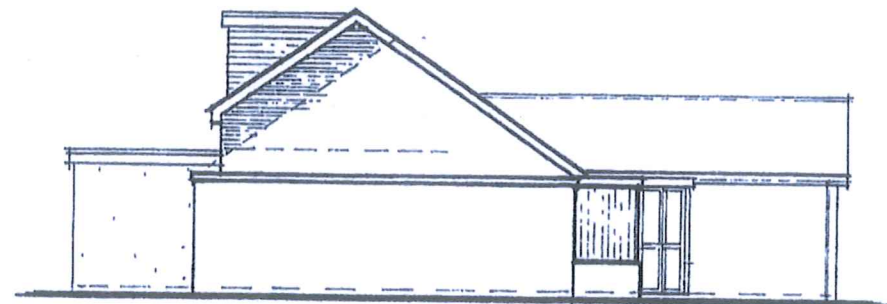

Side Elevation



Front Elevation

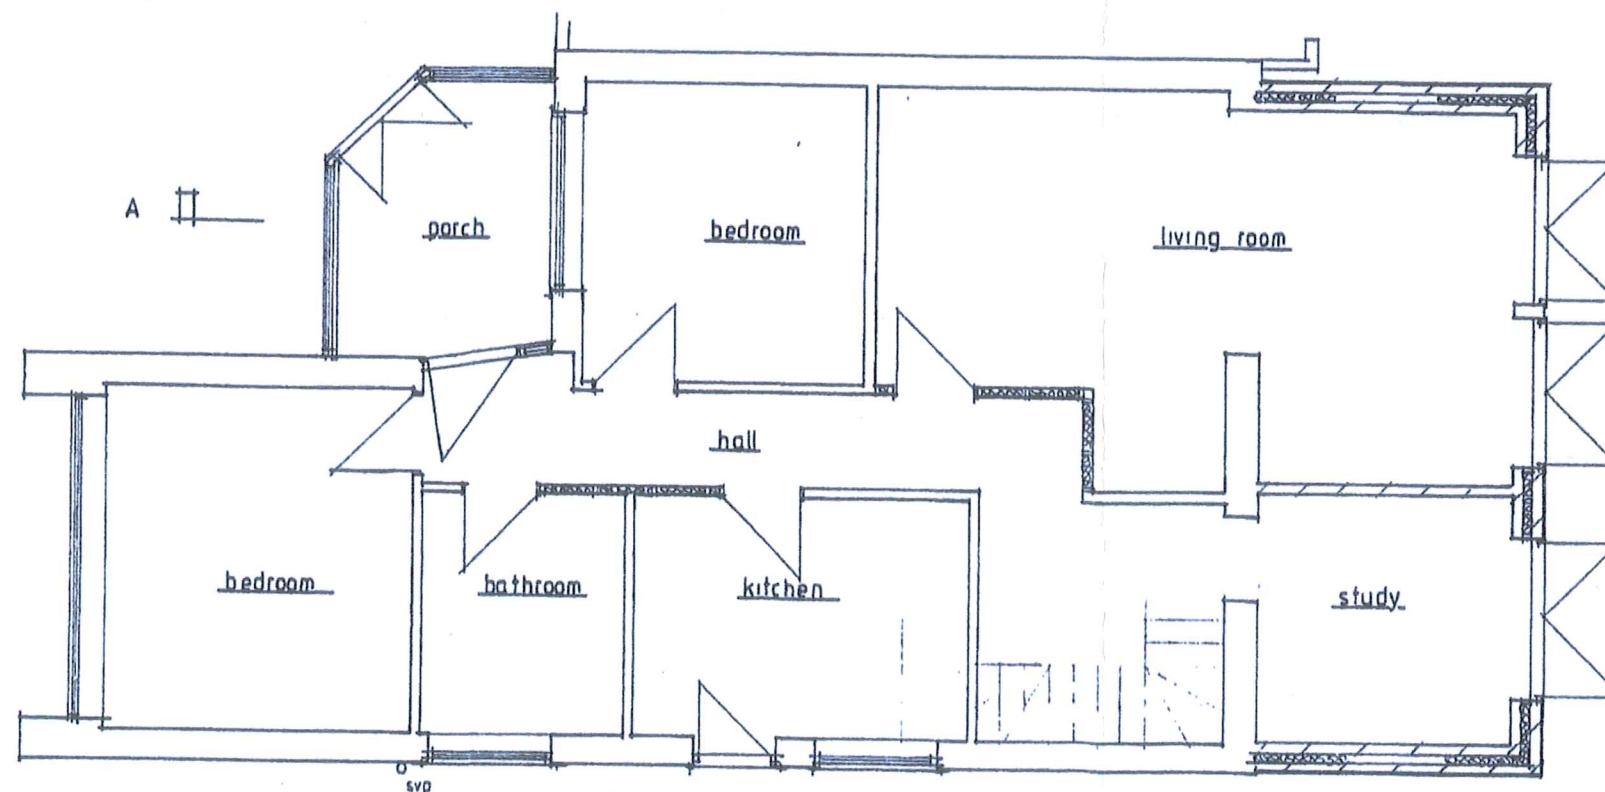


Proposed Ground Floor Plan

ARUN DISTRICT COUNCIL			
No.	P	65	08
RECEIVED			

All dimensions to be checked on site
All details and dimensions relating to sub-contractor or suppliers work must be checked and agreed between the general contractors and the sub-contractors or suppliers
Copyright reserved

Amendments

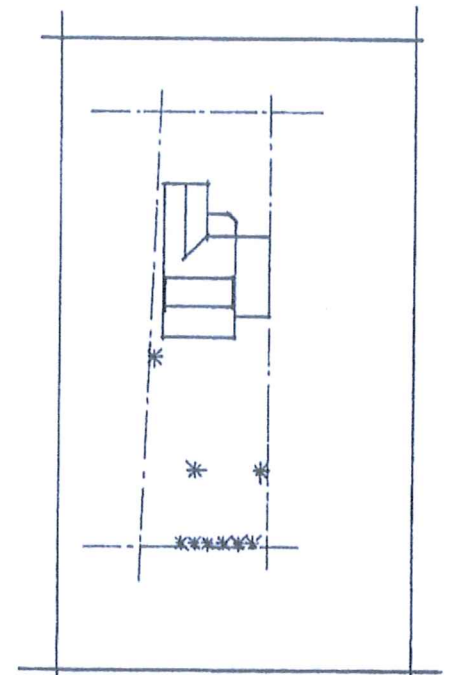

Site and Block Plan

78 HARBOUR VIEW ROAD
PAGHAM
WEST SUSSEX

EXTENSION + ROOF CONVERSION

Scale 1:50, 1:100, 1:500
Date April 2008
Drawn ADK

6276 02

J.P. Tupper Associates

Surveyors, Valuers & Architectural Consultants

20 Sudley Road, Bognor Regis, Sussex PO21 1EH
Tel. Bognor Regis (01243) 822903 & 863703
Fax. Bognor Regis (01243) 841500
E-mail: jpt@ncsonline.org

BUILDING AS EXISTING
FEBRUARY 2017