


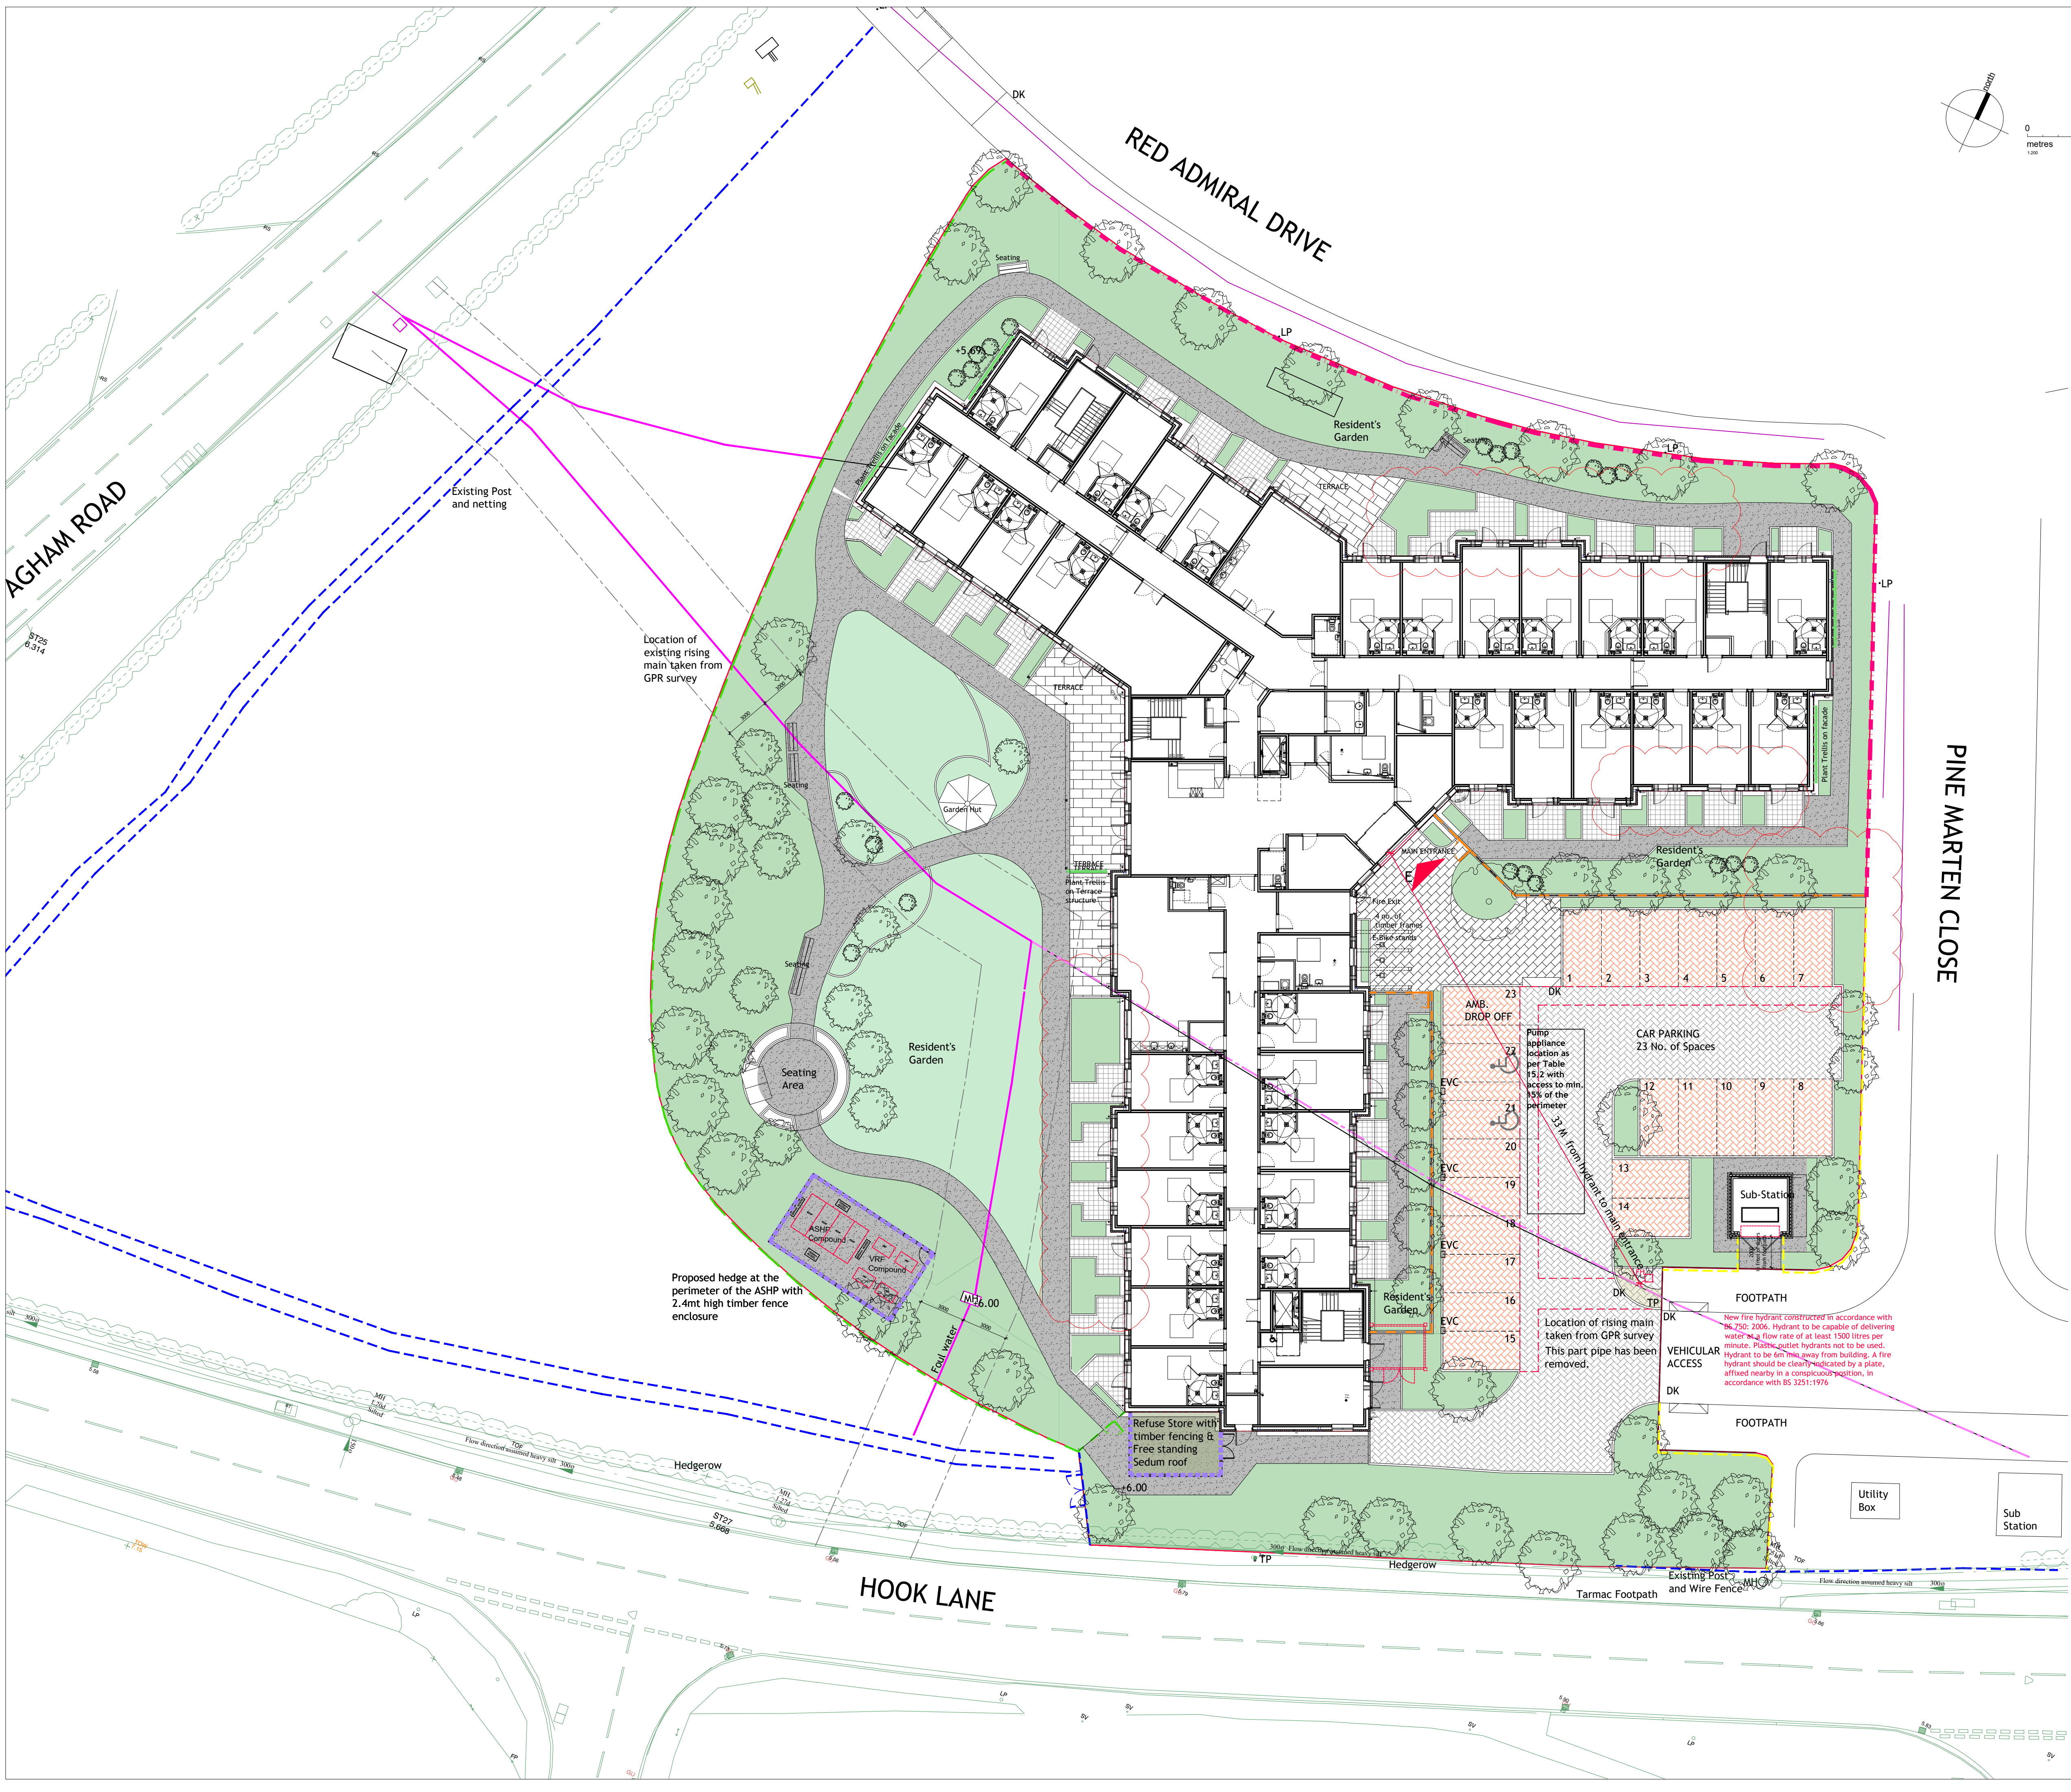

General Notes:

If in doubt request clarification from this office. This drawing, and associated copyright, is the property of Convery Prently Shields Architects Ltd.		
Revision	Initials	Date
A	SKP	07.01.25
1. Site plan amended with the ASHP and Refuse Store locations, resident's garden re-arranged to suit.		
B	SKP	21.01.25
1. ASHP path amended as requested by the client		
C	SKP	04.03.25
1. ASHP layout amended.		
D	SKP	02.07.25
1. Tree locations updated to match the landscaping proposals.		
E	SKP	03.07.25
1. ASHP enclosure omitted from the NPA application proposal.		
F	SKP	07.07.25
1. ASHP enclosure re-instated for planning.		
G	SKP	04.11.25
1. Planting amended to avoid clashes with the drainage		

KEY:

- Planning Application Site Boundary
- Main Entrance
- Existing Tree
- Proposed Tree
- Existing Hedge
- Proposed Hedge
- 1.2mt high metal railing, black, Type A
- 2mt high metal railing, black, Type B
- 1mt high brick wall with 1mt high metal railing, black, Type C
- 1.8mt Green Fastmesh 3D PPC fence, Type D
- Personnel Gate with keypad override on secure side
- Post & Wire Stock Fence, Type E
- 1.8m high timber close board fence around refuse store and 2.4mt high timber close board fence around ASHP enclosure, Type F

Hard Landscaping

- HL01 Road Surface
MARSHALLS TEGULA PRIORA 200 X 160 X 80MM
COLOUR PENNANT GREY
- HL02 Carpark Bay Surface
MARSHALLS TEGULA PRIORA 200 X 160 X 80MM, COLOUR TBC.
WITH CHARCOAL TO DELINEATE PARKING SPACES
- HL03 Footpaths
Resin Bound Gravel, colour tbc.
- HL04 Terrace Paving
MARSHALLS PAVING SLABS Mixed Sizes, COLOUR TBC
- HL05 Gravel
LIGHT GREY
- HL06 Residents Patios

PLANNING

ConveryPrentlyShields ARCHITECTS		
144 West George Street, Glasgow, G2 2HG www.converypretyshields.co.uk 0141 258 3100		
CLIENT	Simply Develop UK	
PROJECT	Proposed Care Home Hook Lane Pagham PO21 3PB	
DRAWING	Site Plan As Proposed	
PAPER SIZE	SCALE	DATE
A1	1:200	Sept 24
DRAWING NUMBER	REVISION	
2324_005	G	