

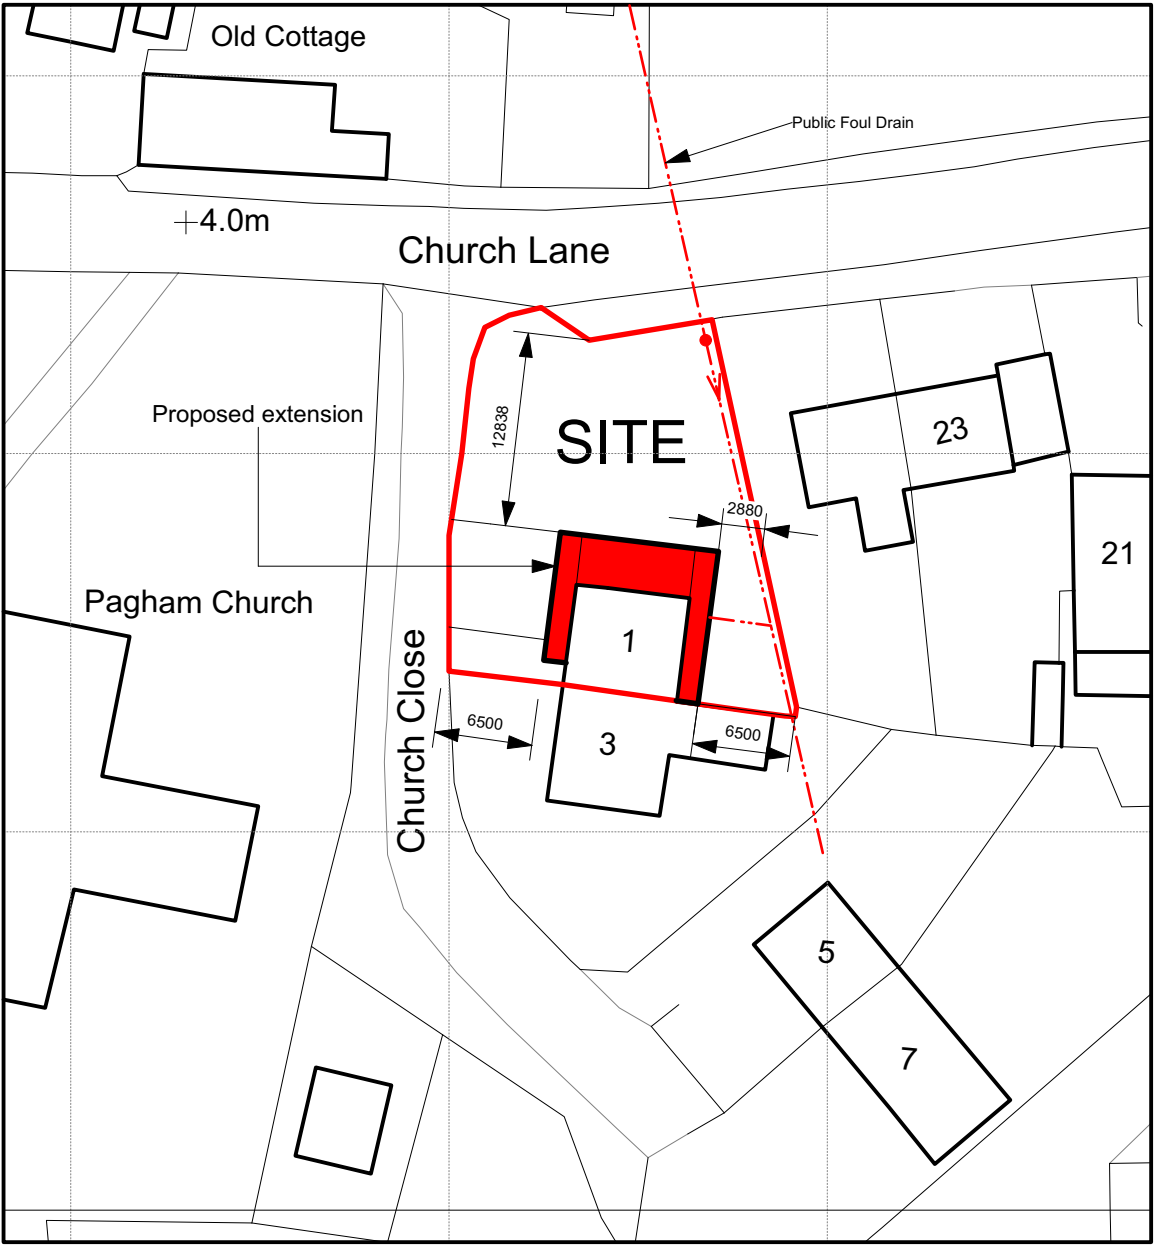
 


Application Site Area 500 sq m

 

Block Plan

Scale 1 : 500

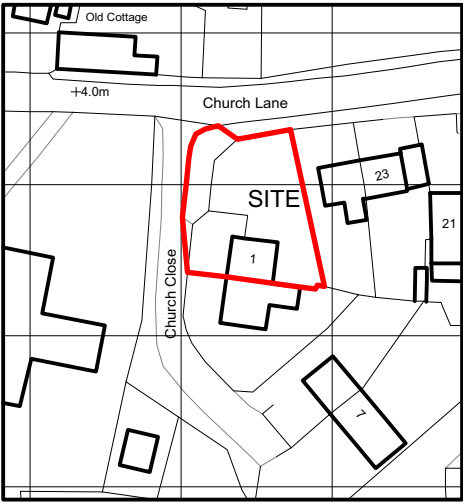

Location Plan

Scale 1 : 1250

IVON BLUMER ARCHITECTS LTD

PROJECT	1 Church Close	DATE	01/02/21
TITLE	Site Plans	DRG NO	IBA/545/01
SCALE	As Noted	REVISIONS	



Orchard House Studio
41 West Drive
Aldwick Bay
West Sussex
PO21 4LZ
Tel 01243 262987

www.ivonblumerarchitects.com
ivon@ivonblumerarchitects.com