





Existing Front Elevation




Existing Rear Elevation

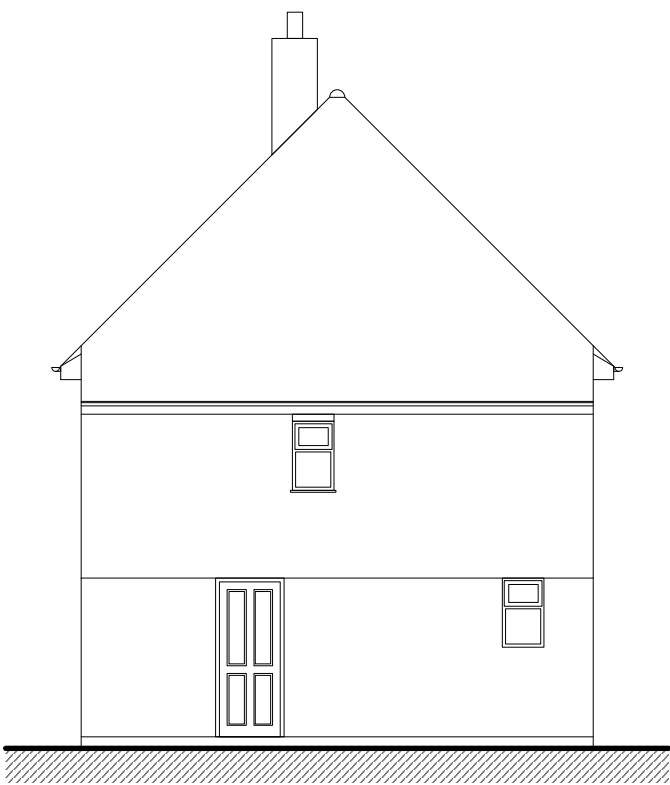


Existing Side Elevation

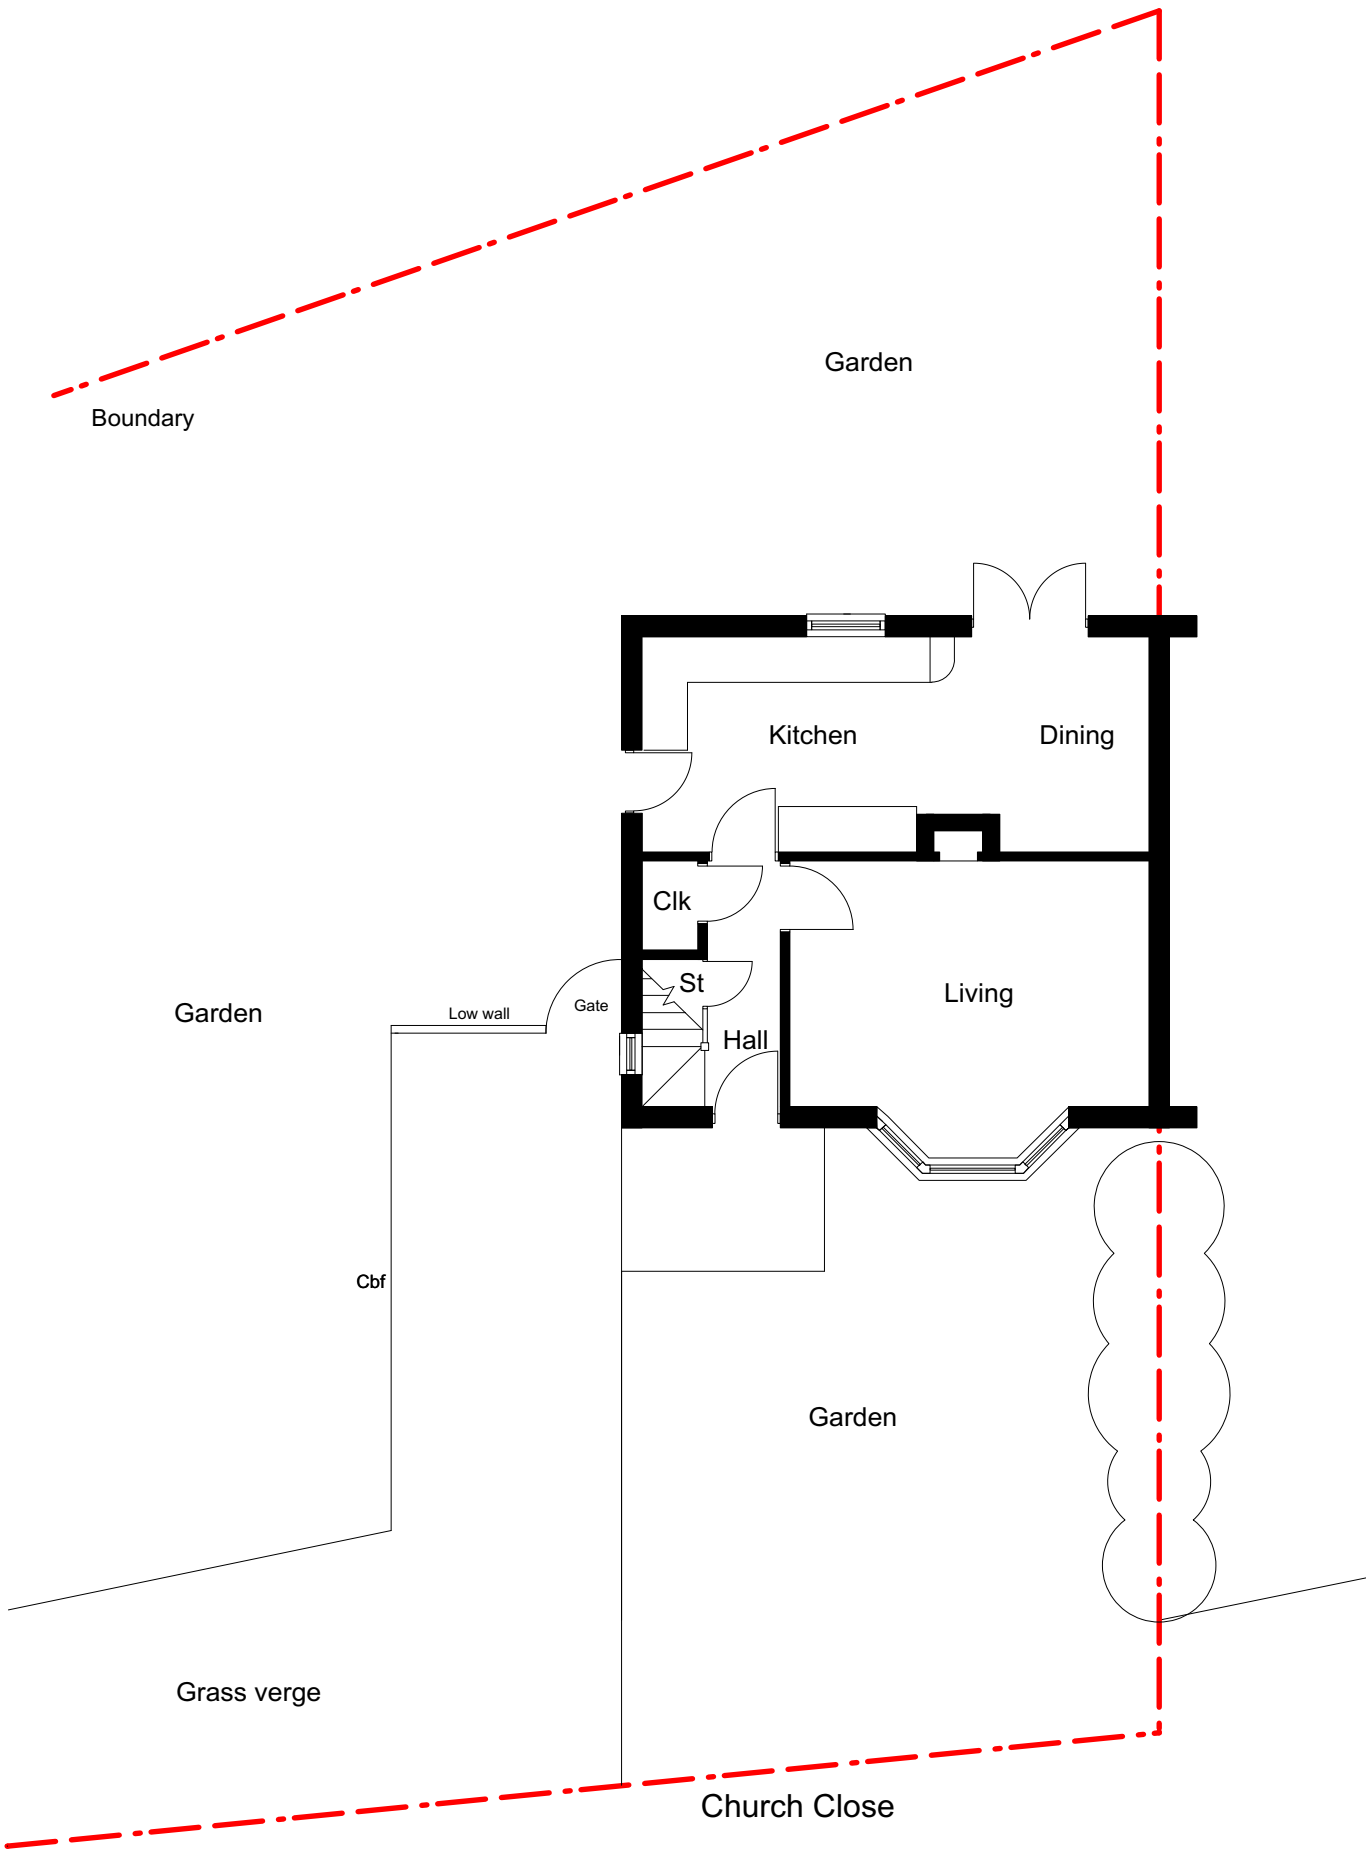

Existing Ground Floor Plan

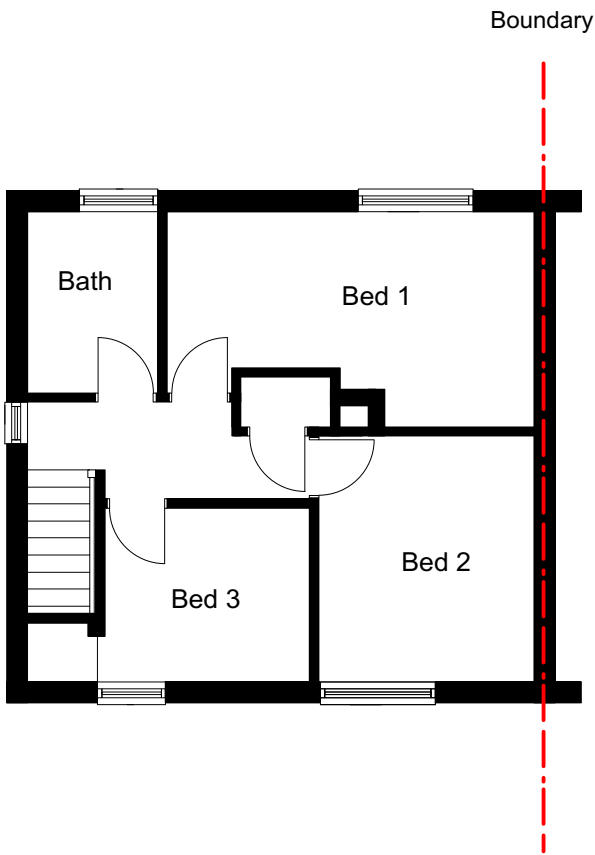

Existing First Floor Plan

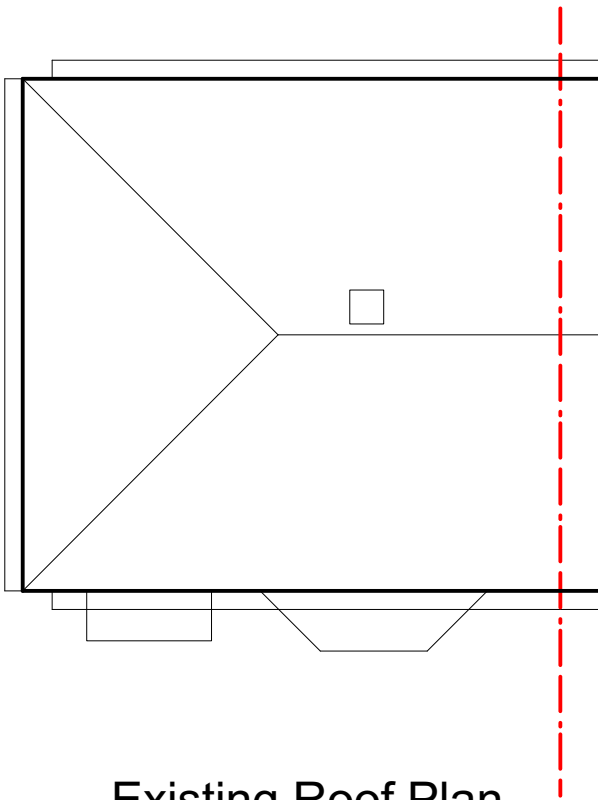

Existing Roof Plan

Existing External Materials Schedule

Walls	Painted render
Walls	Stained weather boarding
Roof	Plain clay tiles
Windows	White uPVC
Doors	Painted timber
Rainwater	Black Plastic

IVON BLUMER ARCHITECTS LTD

PROJECT	1 Church Close	DATE	01/02/21
TITLE	Existing Plans	DRG NO	IBA/545/02
SCALE	1 : 100	REVISIONS	