




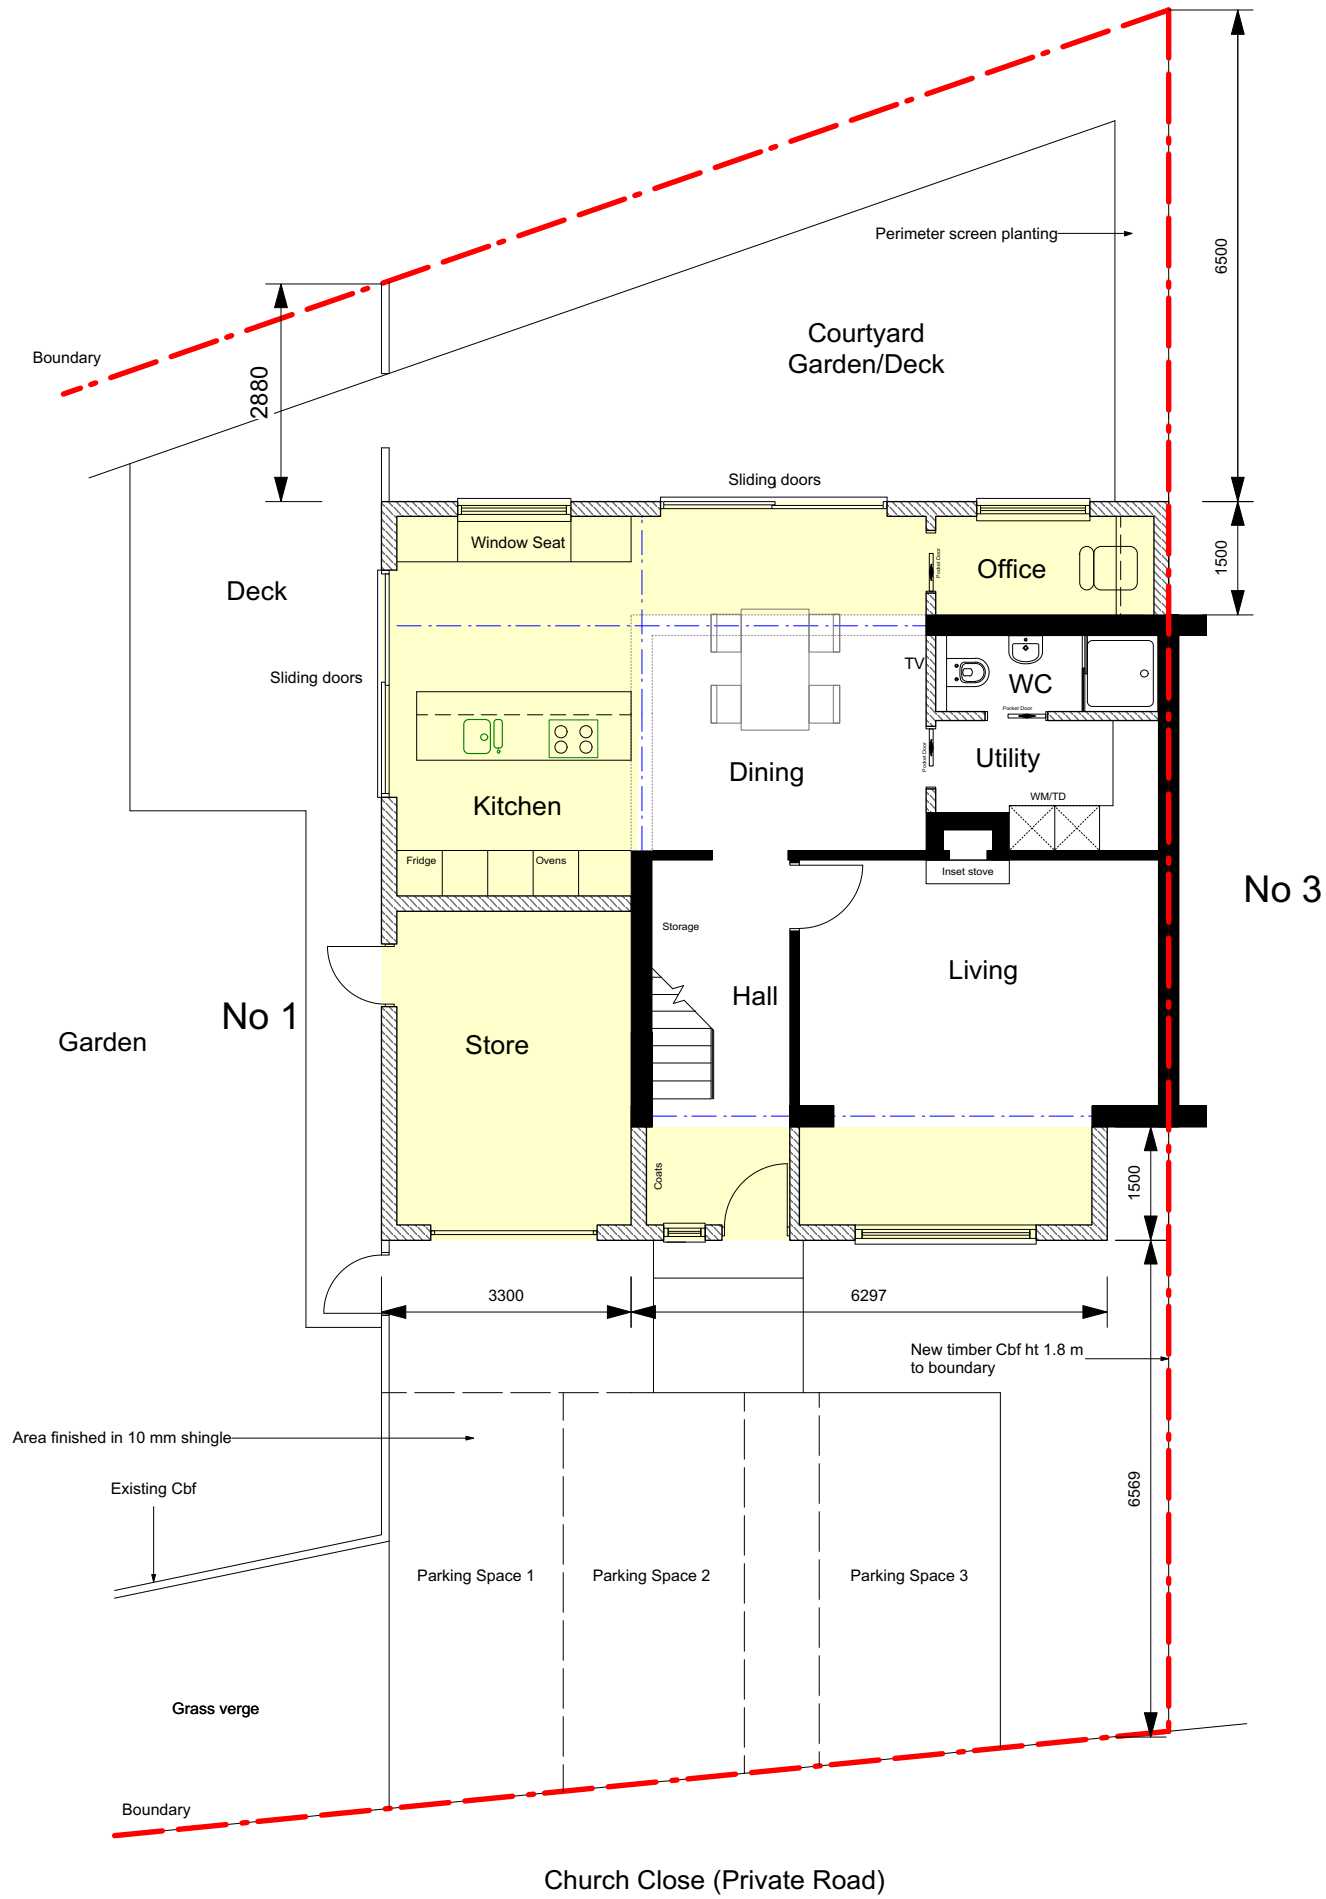

Proposed Front Elevation

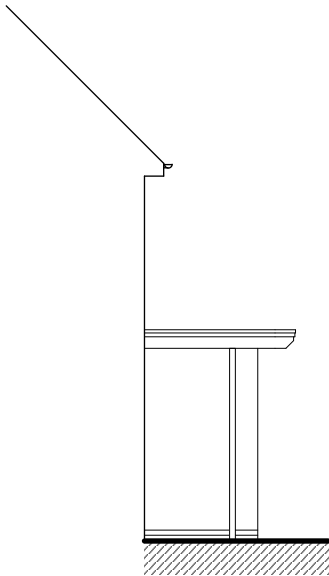


Proposed Side Elevation (South)

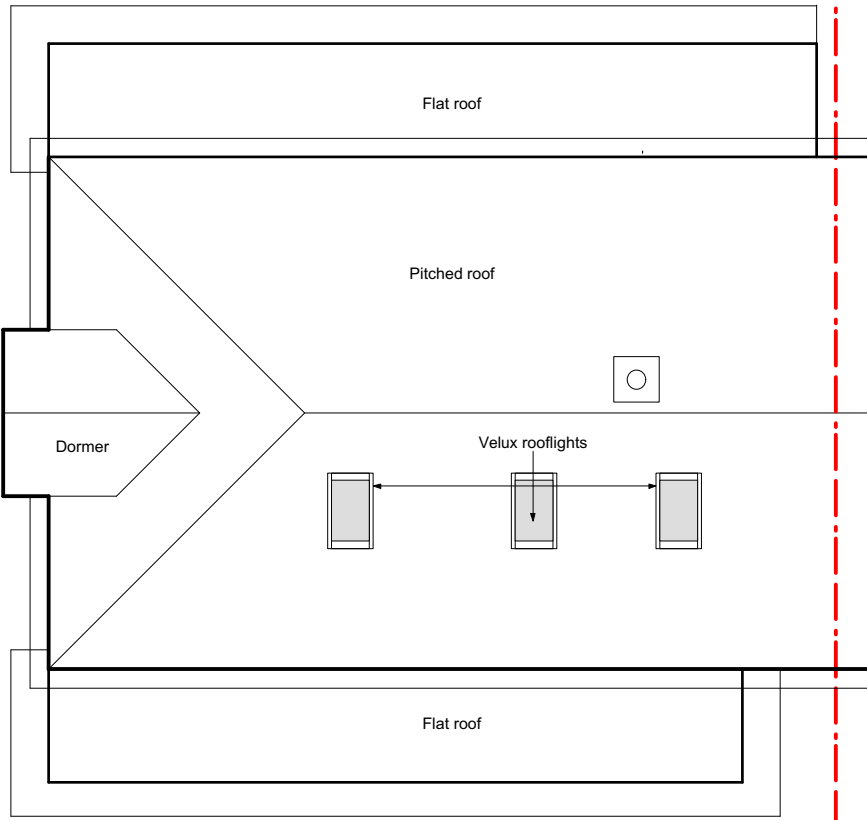


Proposed Roof Plan



Proposed Rear Elevation

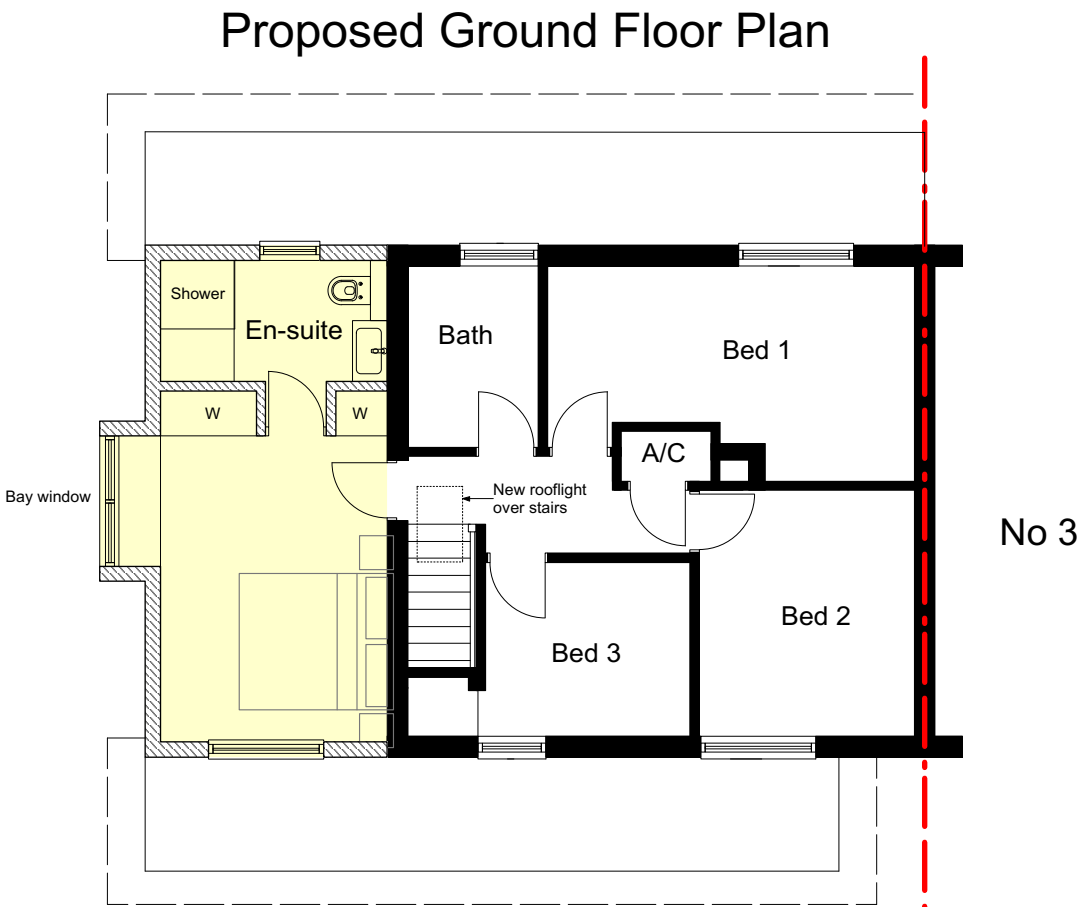

Proposed First Floor Plan

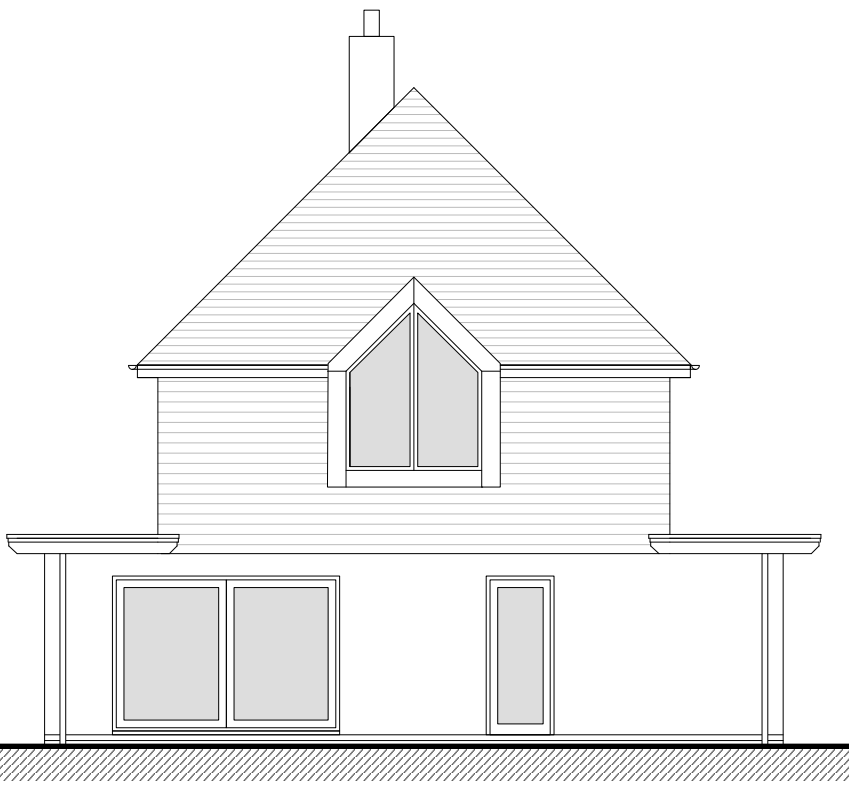

Proposed Side Elevation (North)

Proposed External Materials Schedule

Walls (First floor)	Treated timber cladding
Walls (Ground floor)	Painted render
Roof	Plain clay tiles
Windows	PPC Aluminium
Doors	Composite timber
Garage door	Stained timber
Main eaves & Sofits	Timber
Flat roof eaves details	Clad in Zinc
Dormer Window	Clad in Zinc
Rainwater goods	Galvanised steel
Rooflights	Velux

IVON BLUMER ARCHITECTS LTD

PROJECT	1 Church Close	DATE	01/02/21
TITLE	Proposed Plans	DRG NO	IBA/545/03
SCALE	1 : 100	REVISIONS	



Orchard House Studio
41 West Drive
Aldwick Bay
West Sussex
PO21 4LZ
Tel 01243 262987

www.ivonblumerarchitects.com
ivon@ivonblumerarchitects.com