




NORTH WEST ELEVATION (FRONT)

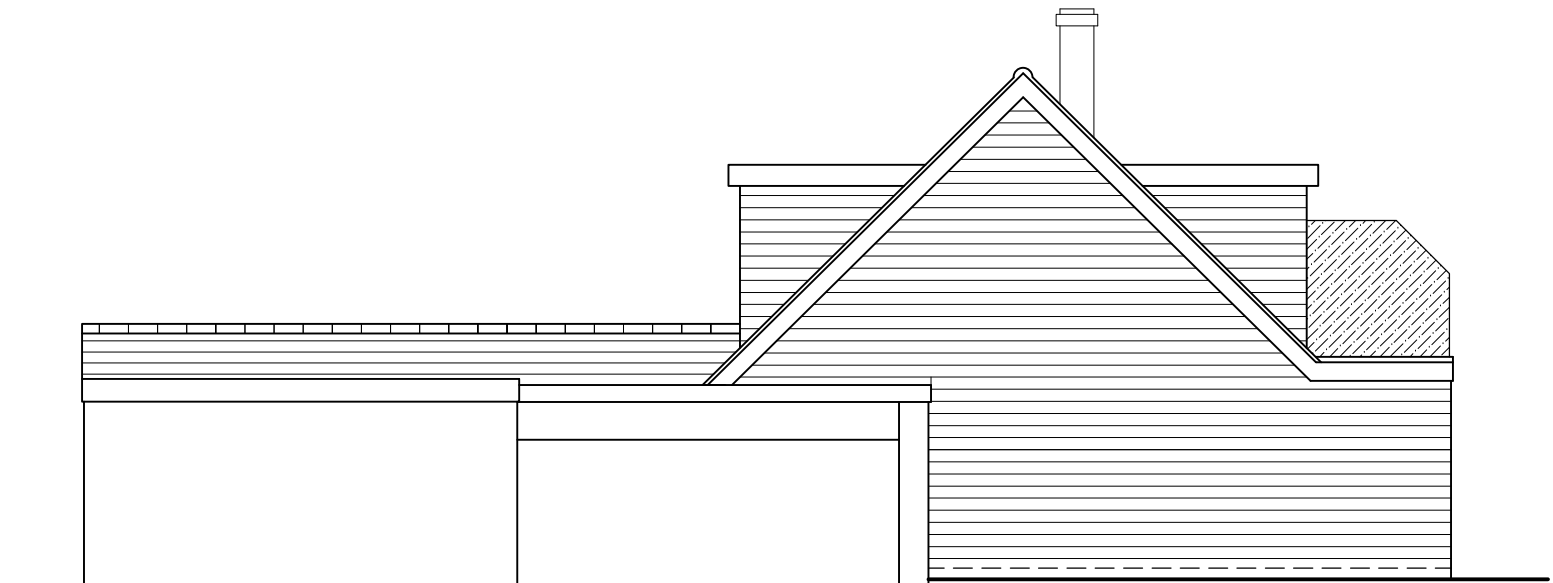

SOUTH WEST ELEVATION



SOUTH EAST ELEVATION (BEACH)




NORTH EAST ELEVATION (ROAD)

PROPOSED MATERIALS

ROOF - SLATE STYLE, MEMBRANE TO FLAT

WALLS - WEATHERBOARD AND RENDER

WINDOWS/DOORS - ALUMINIUM DOUBLE
GLAZED

 

 ARCHITECTURAL DESIGN LIMITED 19 Pyrford Close Nyetimber, Bognor Regis West Sussex PO21 3NL Tel: 01243 263320 E-Mail: studio@bayside-architectural.co.uk Website: www.bayside-architectural.co.uk  CHARTERED PRACTICE	DO NOT SCALE FROM THIS DRAWING EXCEPT FOR PLANNING PURPOSES ONLY. ALL DIMENSIONS MUST BE CHECKED ON SITE BY CONTRACTOR. ANY DISCREPANCIES SHOULD BE HIGHLIGHTED AS SOON AS POSSIBLE FOR CONFIRMATION BEFORE WORK PROCEEDS. ALL DIMENSIONS ARE IN MILLIMETERS. IF IN DOUBT ASK. © BAYSIDE ARCHITECTURAL DESIGN LIMITED	CLIENT'S NAME Mr & Mrs Keet		DRAWING TITLE Proposed Elevations		SCALE@A3 1:100		DATE 01/22			
		JOB TITLE 11 Viscount Drive Pagham				STATUS PLANNING					
				DRAWN SCB		JOB NO 048		DRAWING NO PL-05		REV A	