

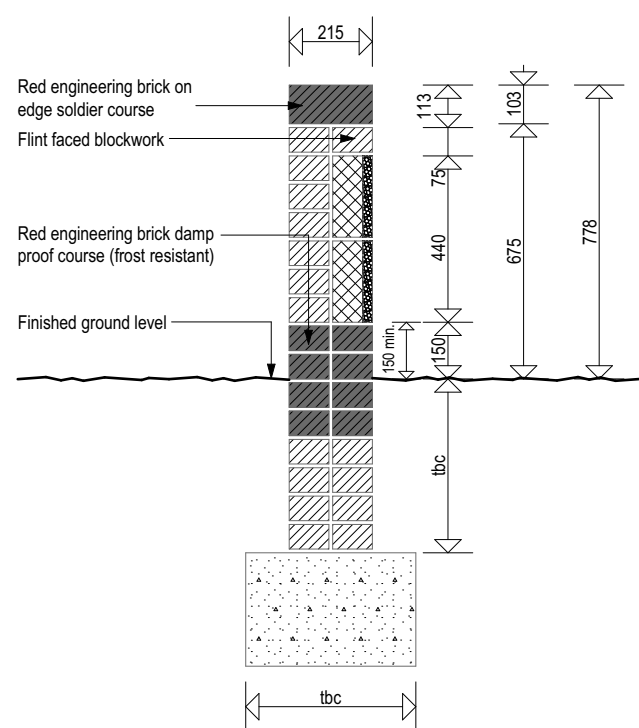


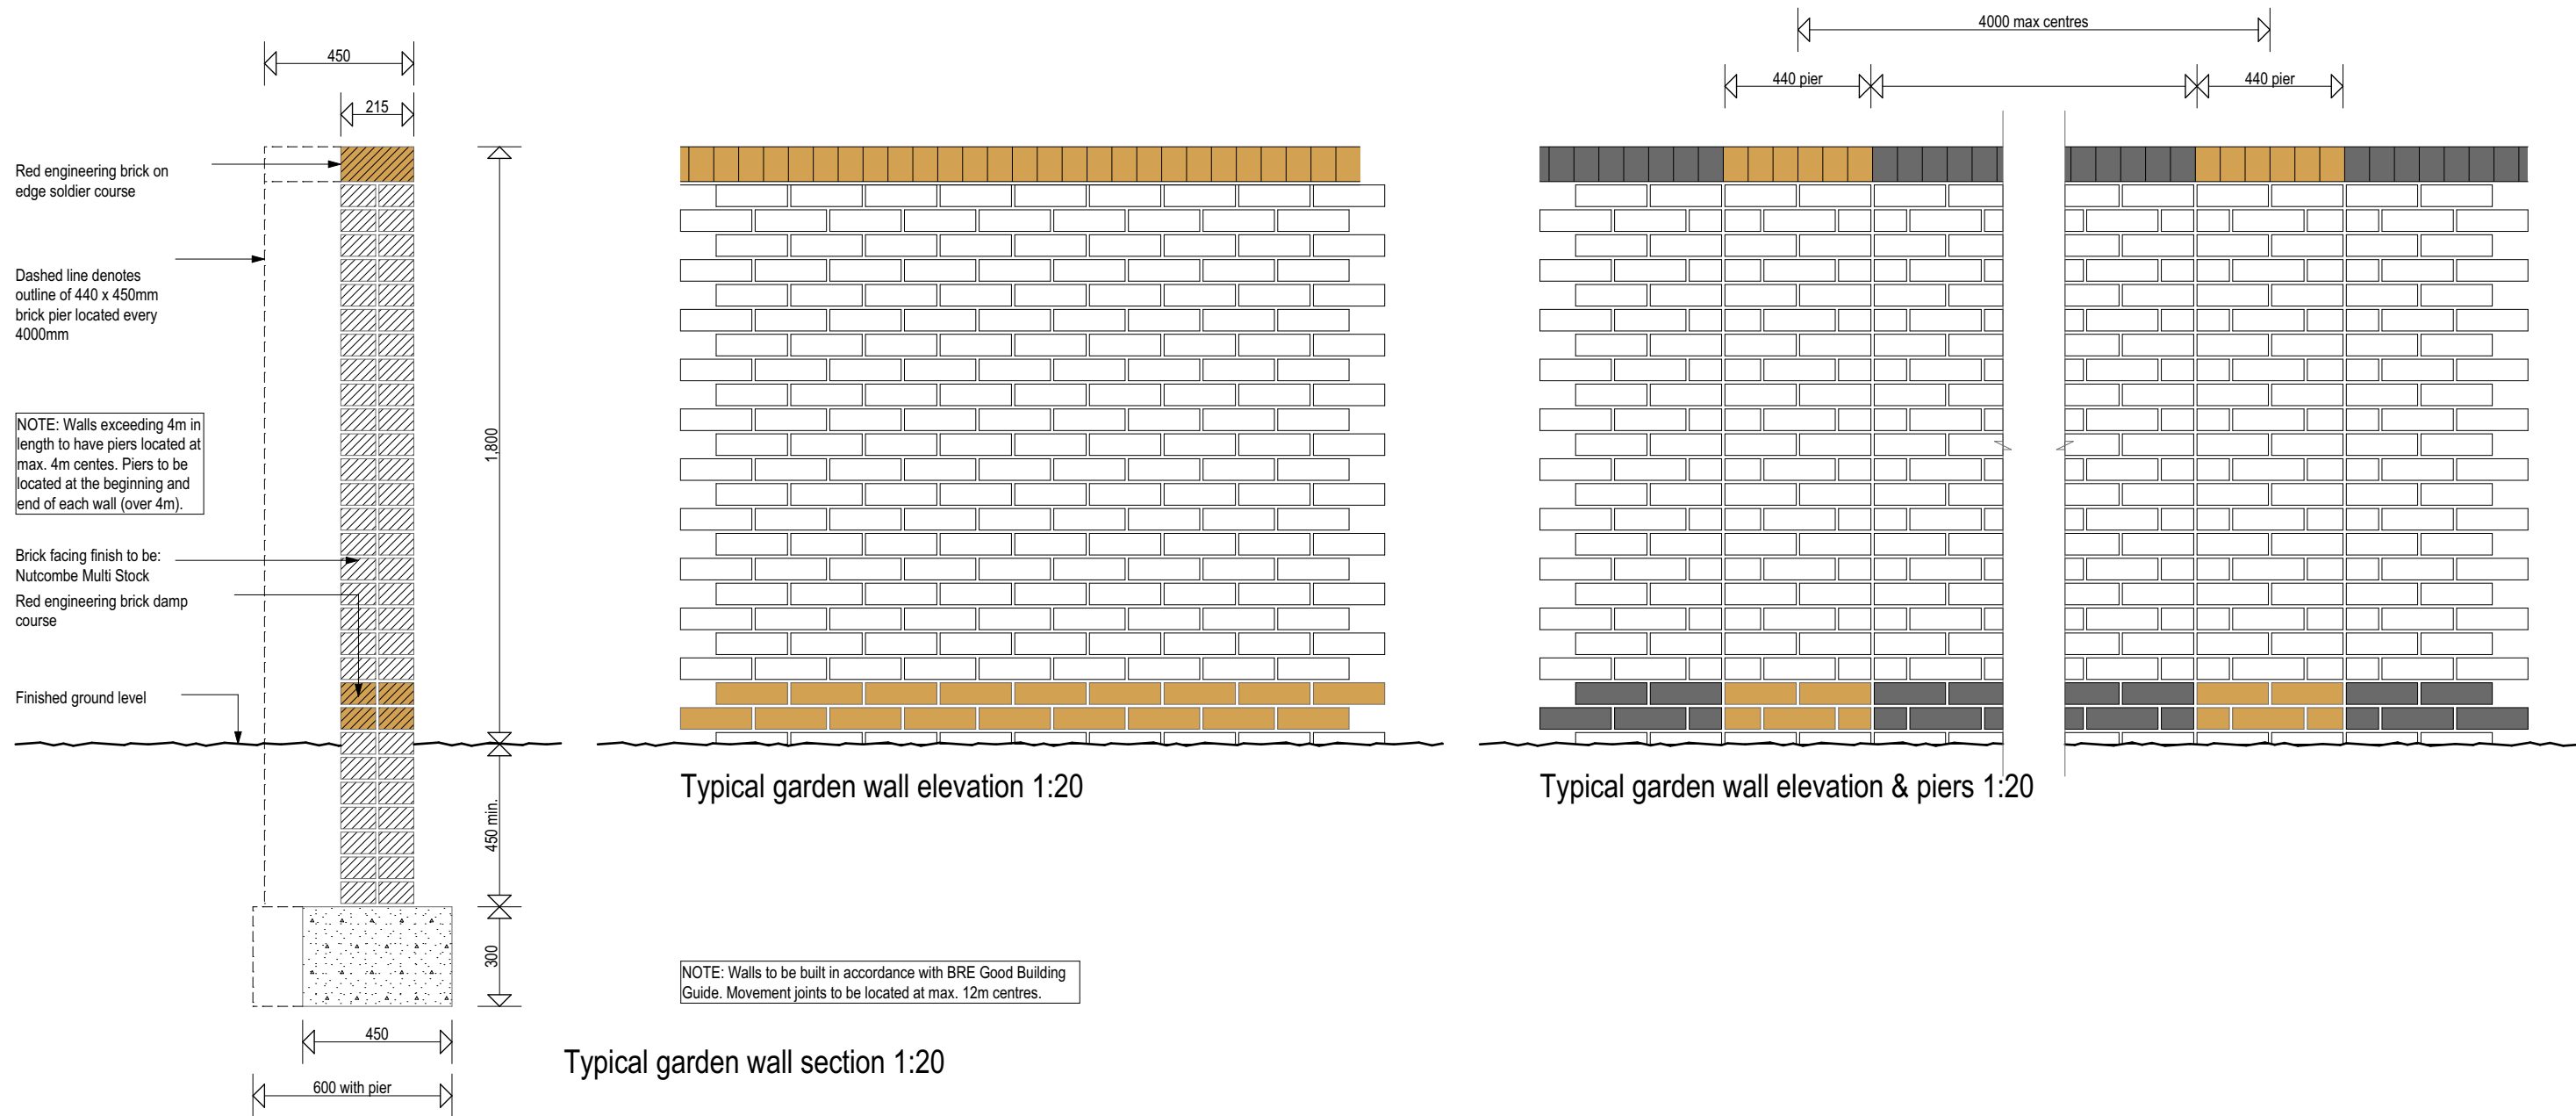


Typical Wall Section

NOTE: Walls to be built in accordance with BRE Good Building Guide. Movement joints to be located at max. 12m centres.

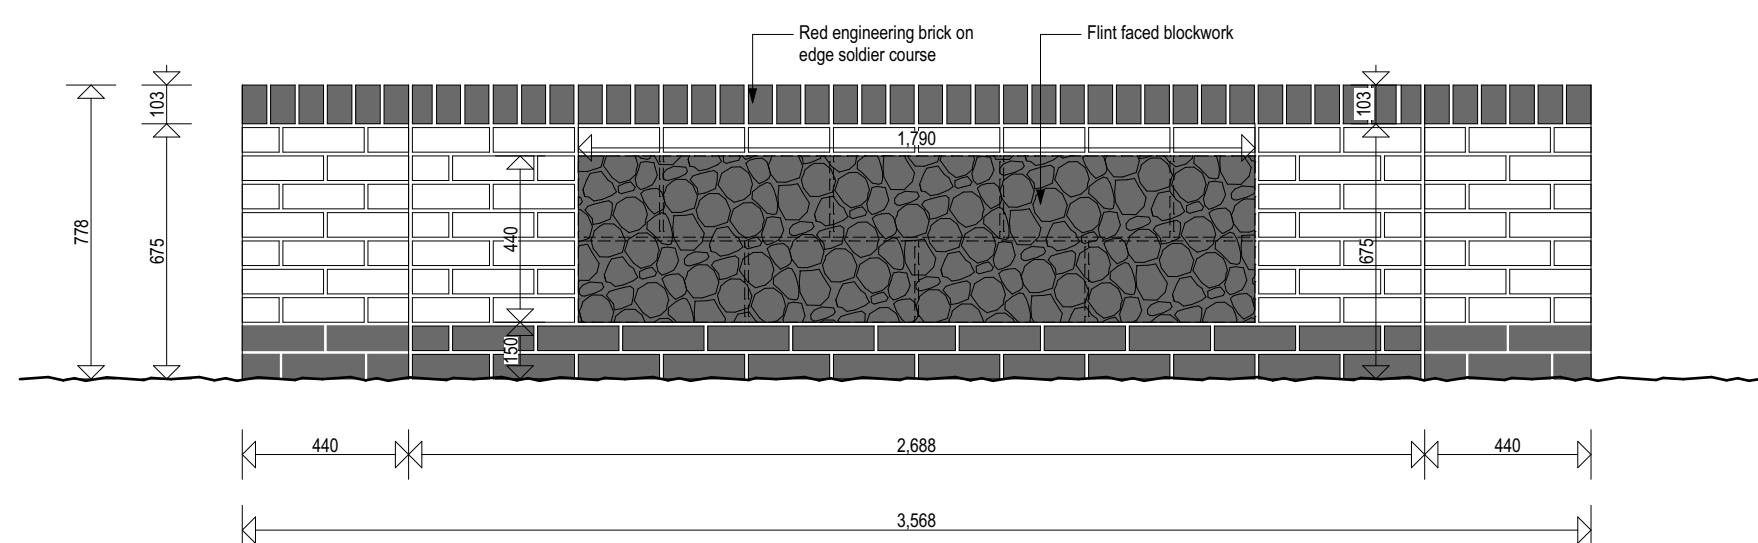

Wall fronting onto Pagham Road - Elevation

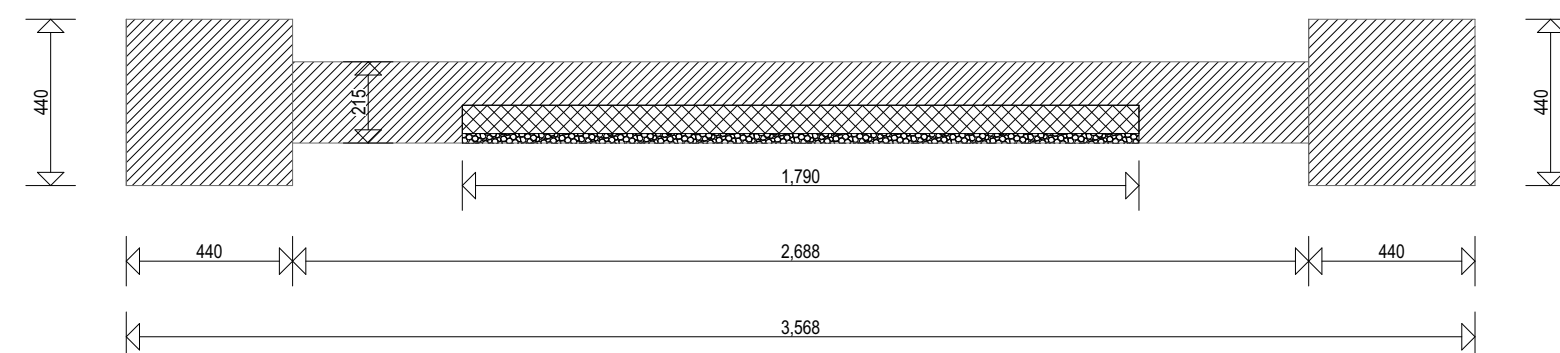

Wall fronting onto Pagham Road - Plan



Victoria House 14 St Johns Road Hedge End Southampton Hampshire SO30 4AB
Tel 01489 773577 * Fax 01489 797111 * E mail sales@crayfernhomes.co.uk

Do not scale this drawing. Use written dimensions only. All dimensions are to be checked on site prior to commencement of work. This drawing is the copyright of Crayfern Homes Limited and may not be copied altered or reproduced in any way without their written authority

EXTERNAL WALL DETAILS
DEVELOPMENT AT:
251 PAGHAM ROAD
PAGHAM

FOR
CRAYFERN HOMES LIMITED

Scale : VARIES @ A2 Date : MAY 17
Drawing No : 108.16.510