




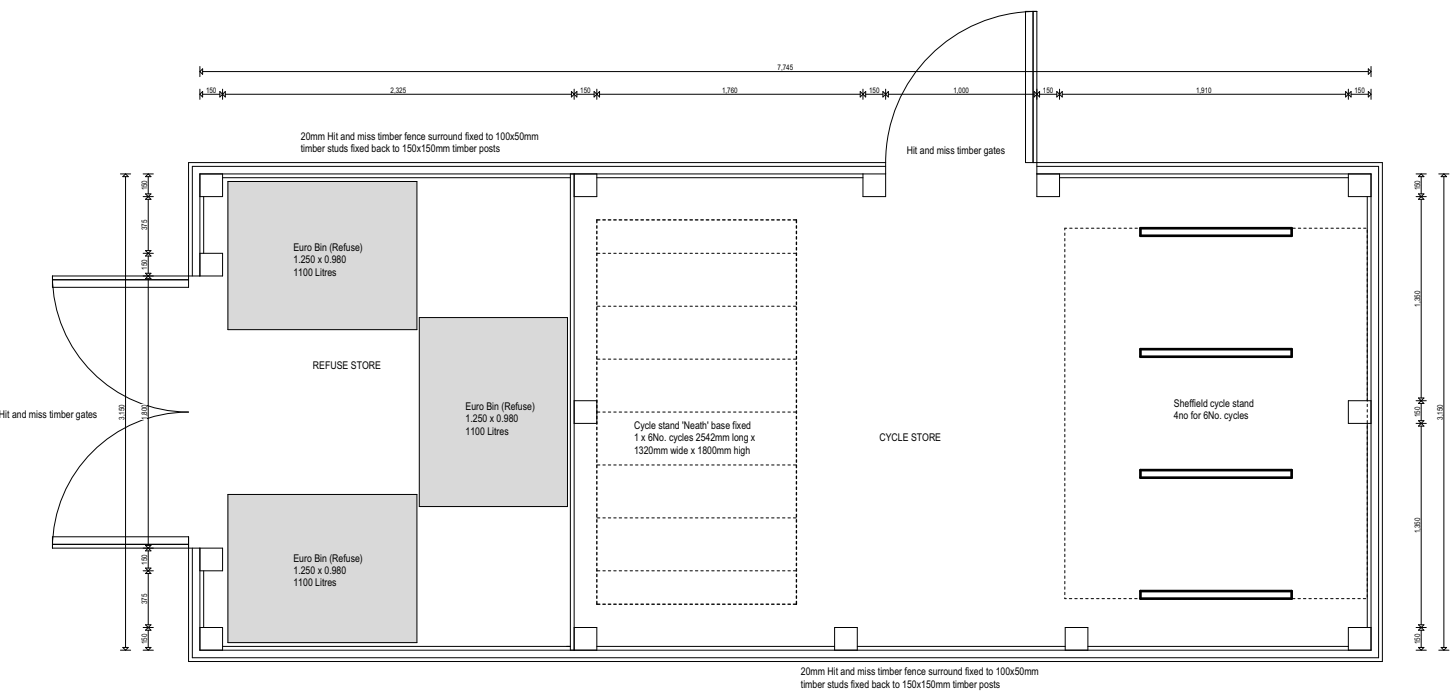


REFUSE AND CYCLE STORE FOR APARTMENT BLOCK 1:50

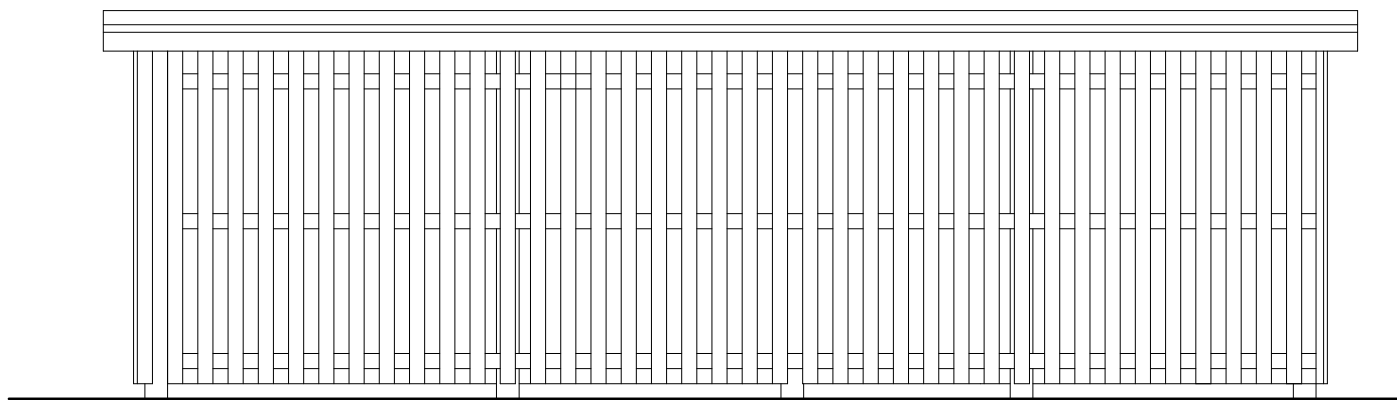


SOUTH ELEVATION 1:50

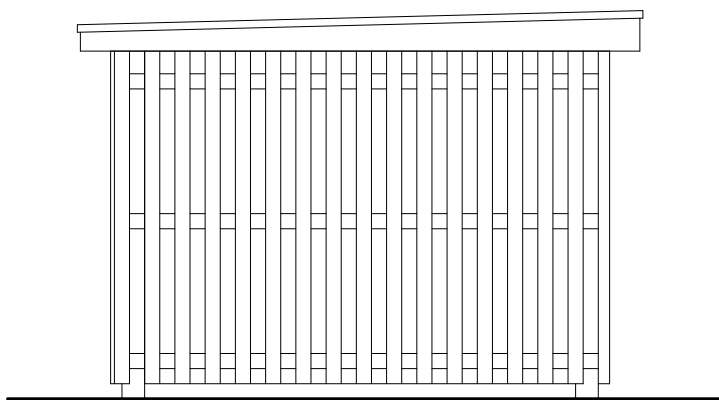


EAST ELEVATION 1:50

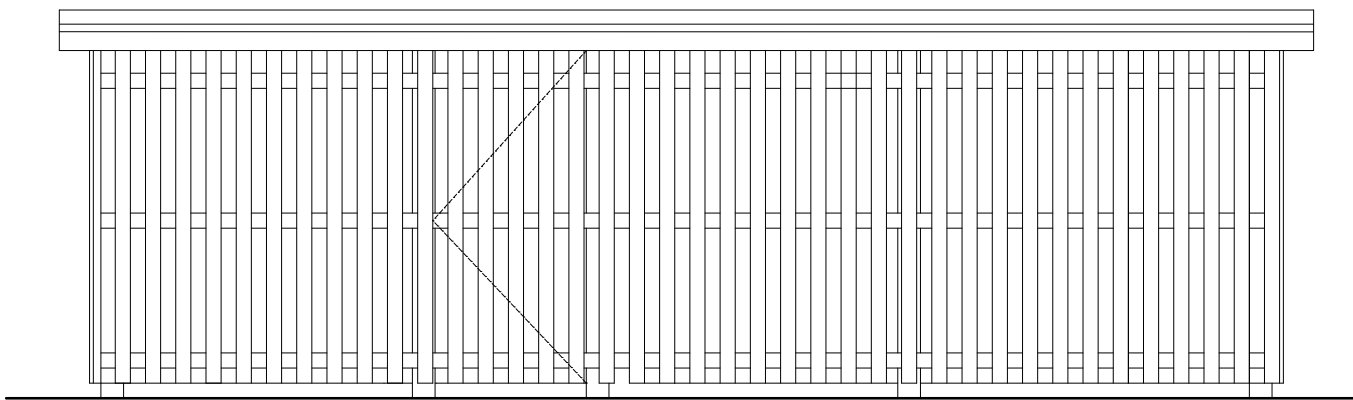


NORTH ELEVATION 1:50

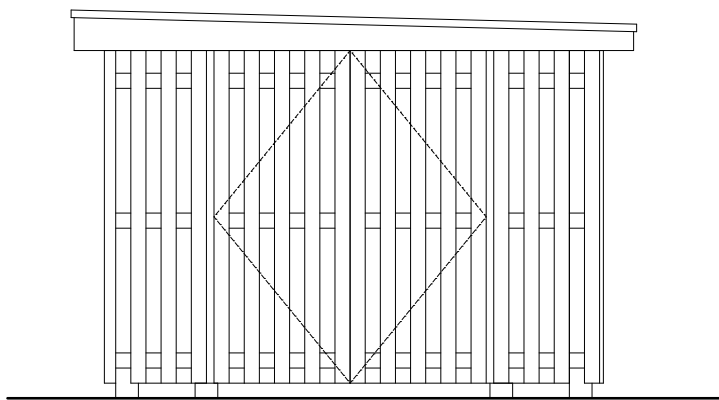


WEST ELEVATION 1:50

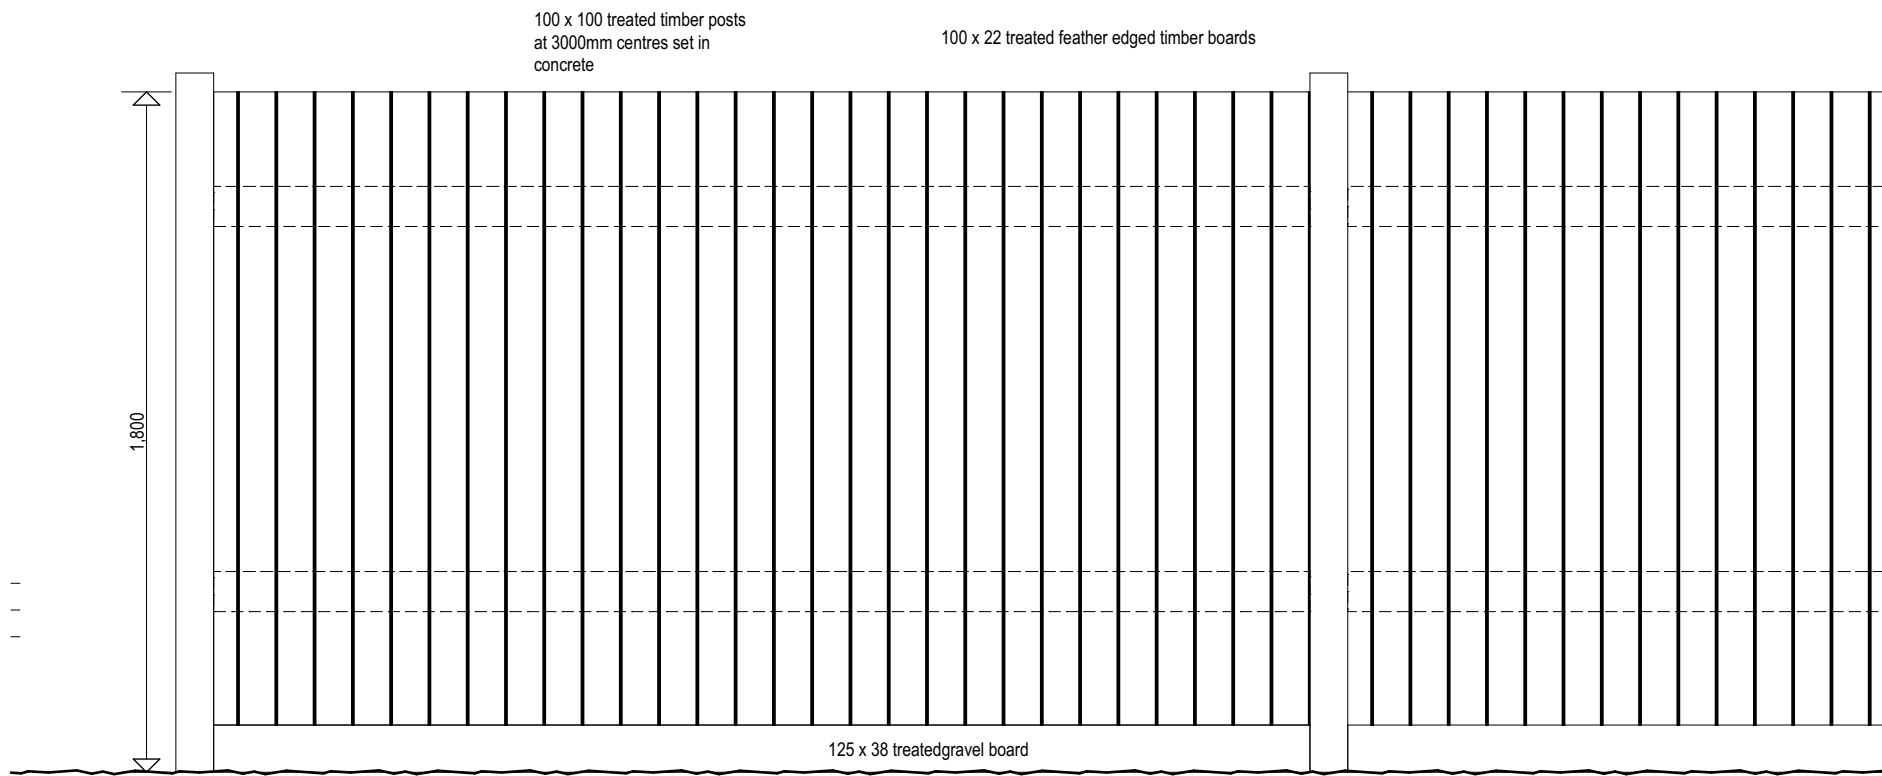

Typical close boarded fence detail 1:20

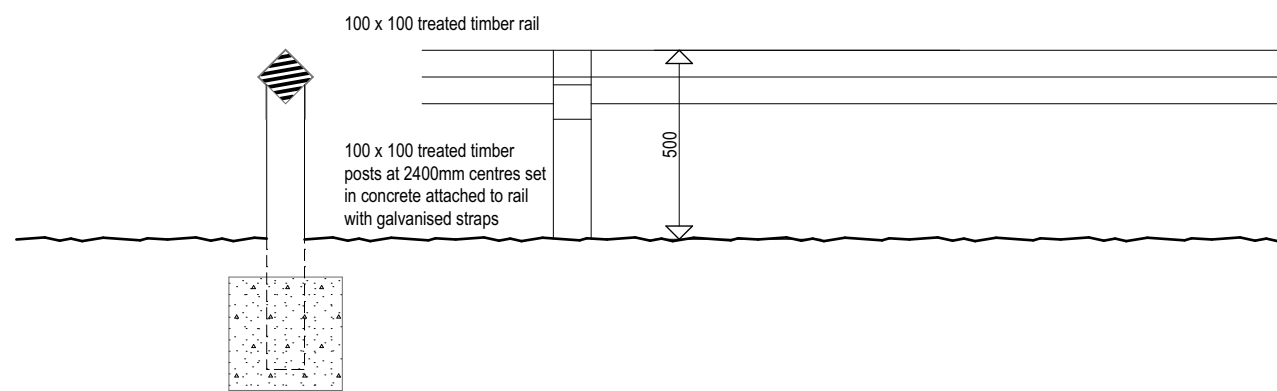


Typical knee rail detail 1:20

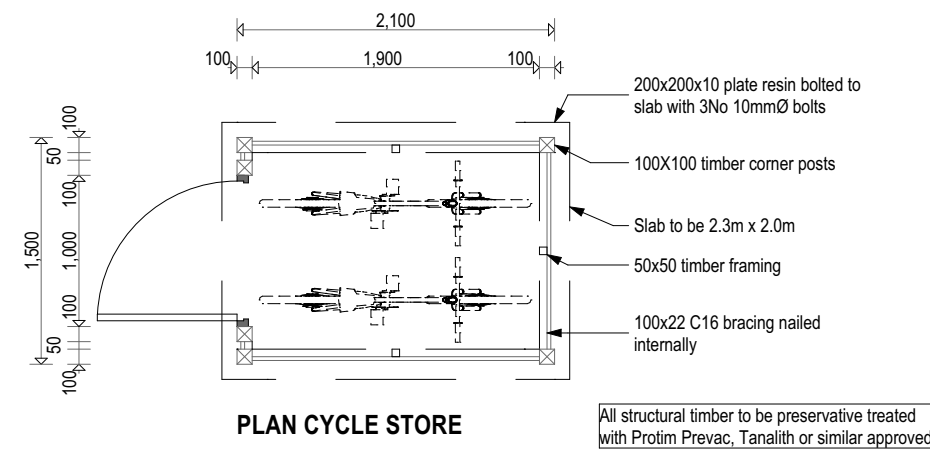


PLAN CYCLE STORE


All structural timber to be preservative treated with Protim Prevac, Tanalith or similar approved

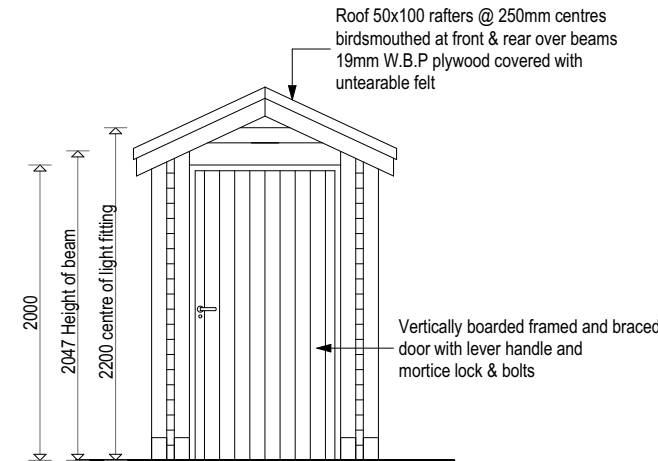


FRONT ELEVATION

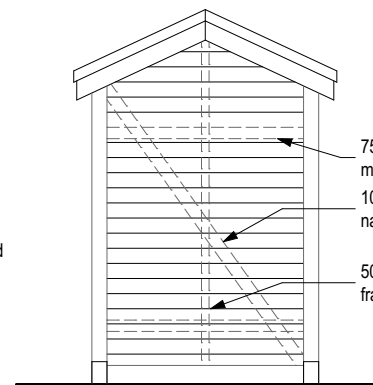

REAR ELEVATION

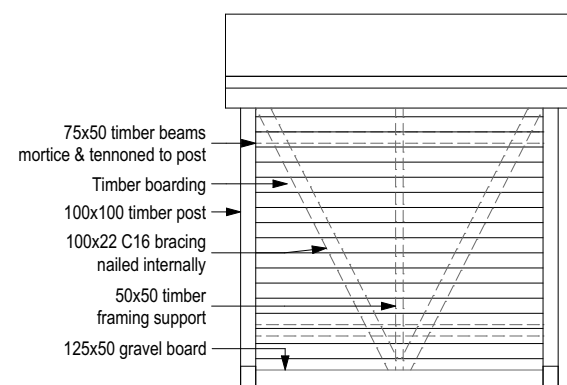

SIDE ELEVATION

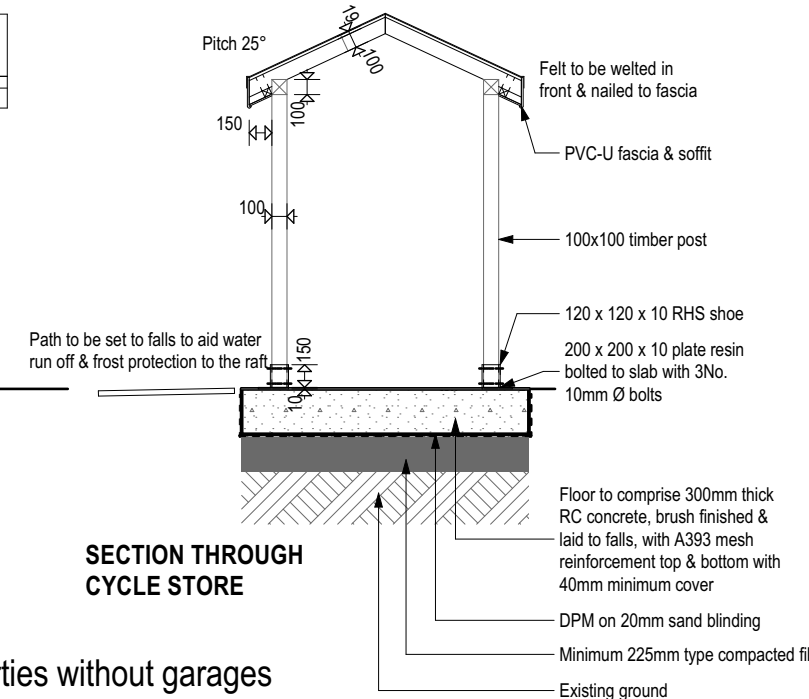

SECTION THROUGH CYCLE STORE

Cycle store for individual properties without garages

Rev B - 17.04.2018: Cycle store size updated
Rev A - 31.01.2018: Cycle store revised to Local Authority comments



Victoria House 14 St Johns Road Hedge End Southampton Hampshire SO30 4AB
Tel 01489 773577 * Fax 01489 797111 * E mail sales@crayfernhomes.co.uk

Do not scale this drawing. Use written dimensions only. All dimensions are to be checked on site prior to commencement of work. This drawing is the copyright of Crayfern Homes Limited and may not be copied altered or reproduced in any way without their written authority

EXTERNAL WORKS DETAILS
DEVELOPMENT AT:
251 PAGHAM ROAD
PAGHAM

FOR
CRAYFERN HOMES LIMITED

Scale : VARIES @ A2 Date : MAY 17
Drawing No : 108.16.509 Rev B