
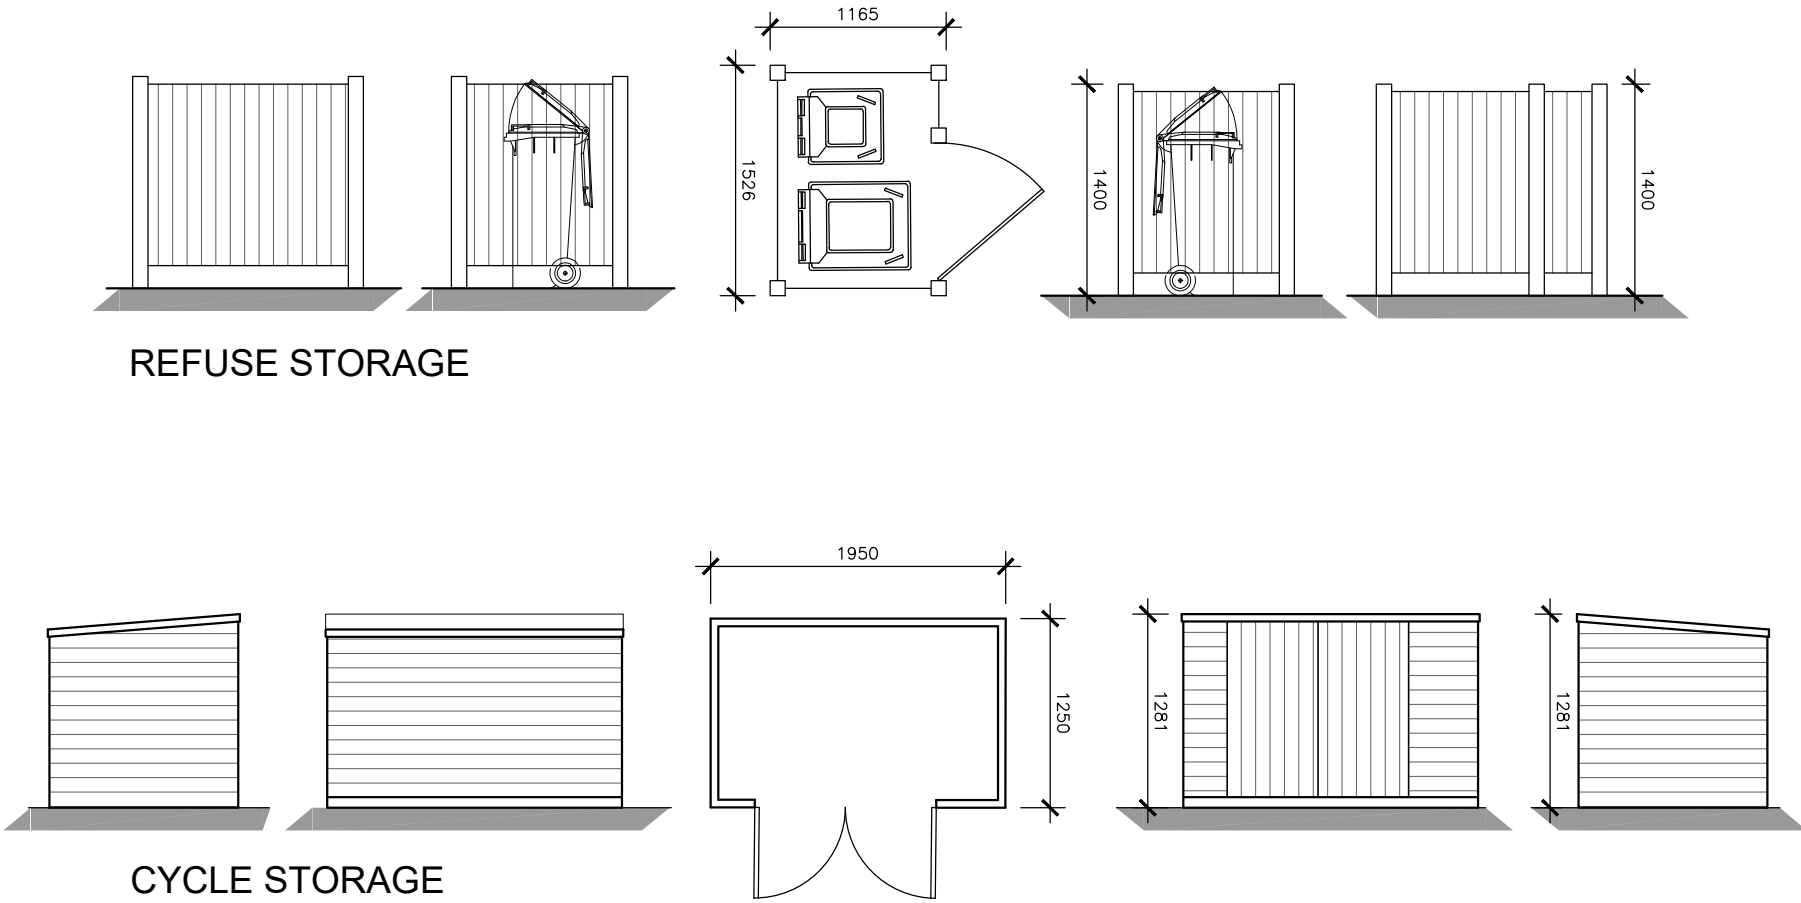


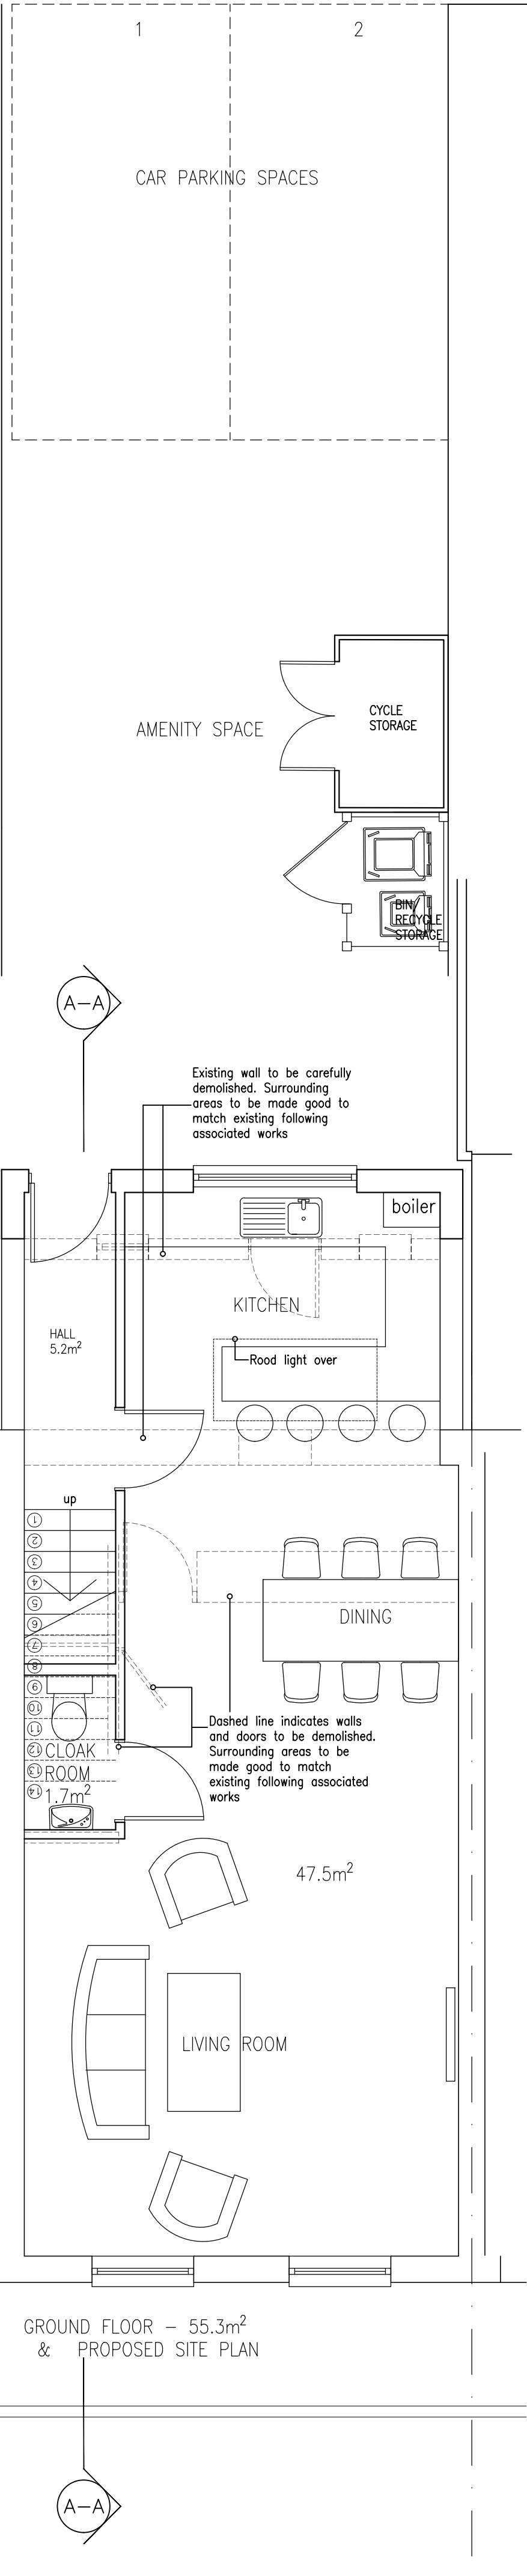

SCALE BAR 1:50 @ A1

NOTES

- DO NOT SCALE OFF THIS DRAWING EXCEPT FOR PLANNING PURPOSES
- CHECK ALL DIMENSIONS ON SITE BEFORE ANY WORK IS COMMENCED
- ALL GOODS MATERIALS AND WORKMANSHIP MUST CONFORM WITH CURRENT BUILDING REGULATIONS, BRITISH STANDARDS AND CODES OF PRACTICE
- COPYRIGHT OF THIS DRAWING IS RETAINED BY THE ARCHITECT AND IT MUST NOT BE REPRODUCED WITHOUT WRITTEN CONSENT

PLANNING

REV	DATE	BY	AMENDMENT
A	19.12.19	SB	PLANNING ISSUE



1 01903 968629
info@folkesarchitects.co.uk

The Old Forge
6 Church Street
Serrington
West Sussex
RH20 4LA

CLIENT
MacDonald Homes South Limited

JOB TITLE
209 Pagham Road
Pagham, Bogner Regis,
West Sussex
PO21 3QD

DRAWING TITLE
Proposed floor plans, cycle store and refuse store

DATE 06.12.19	SCALE 1:50 @ A1	DRAWN BY SB
JOB NO. 19064	DRAWING NO. 2.10	CHECKED BY MF
		REVISION A