

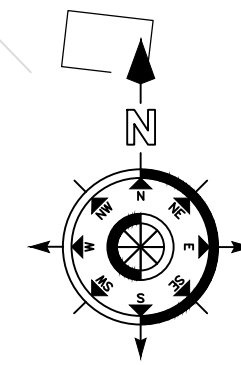
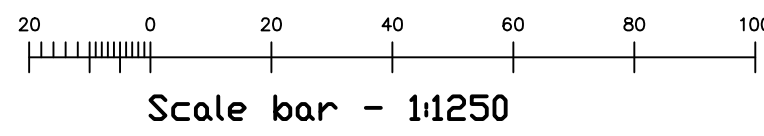
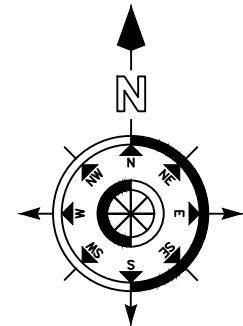



LOCATION PLAN - SCALE 1:1250

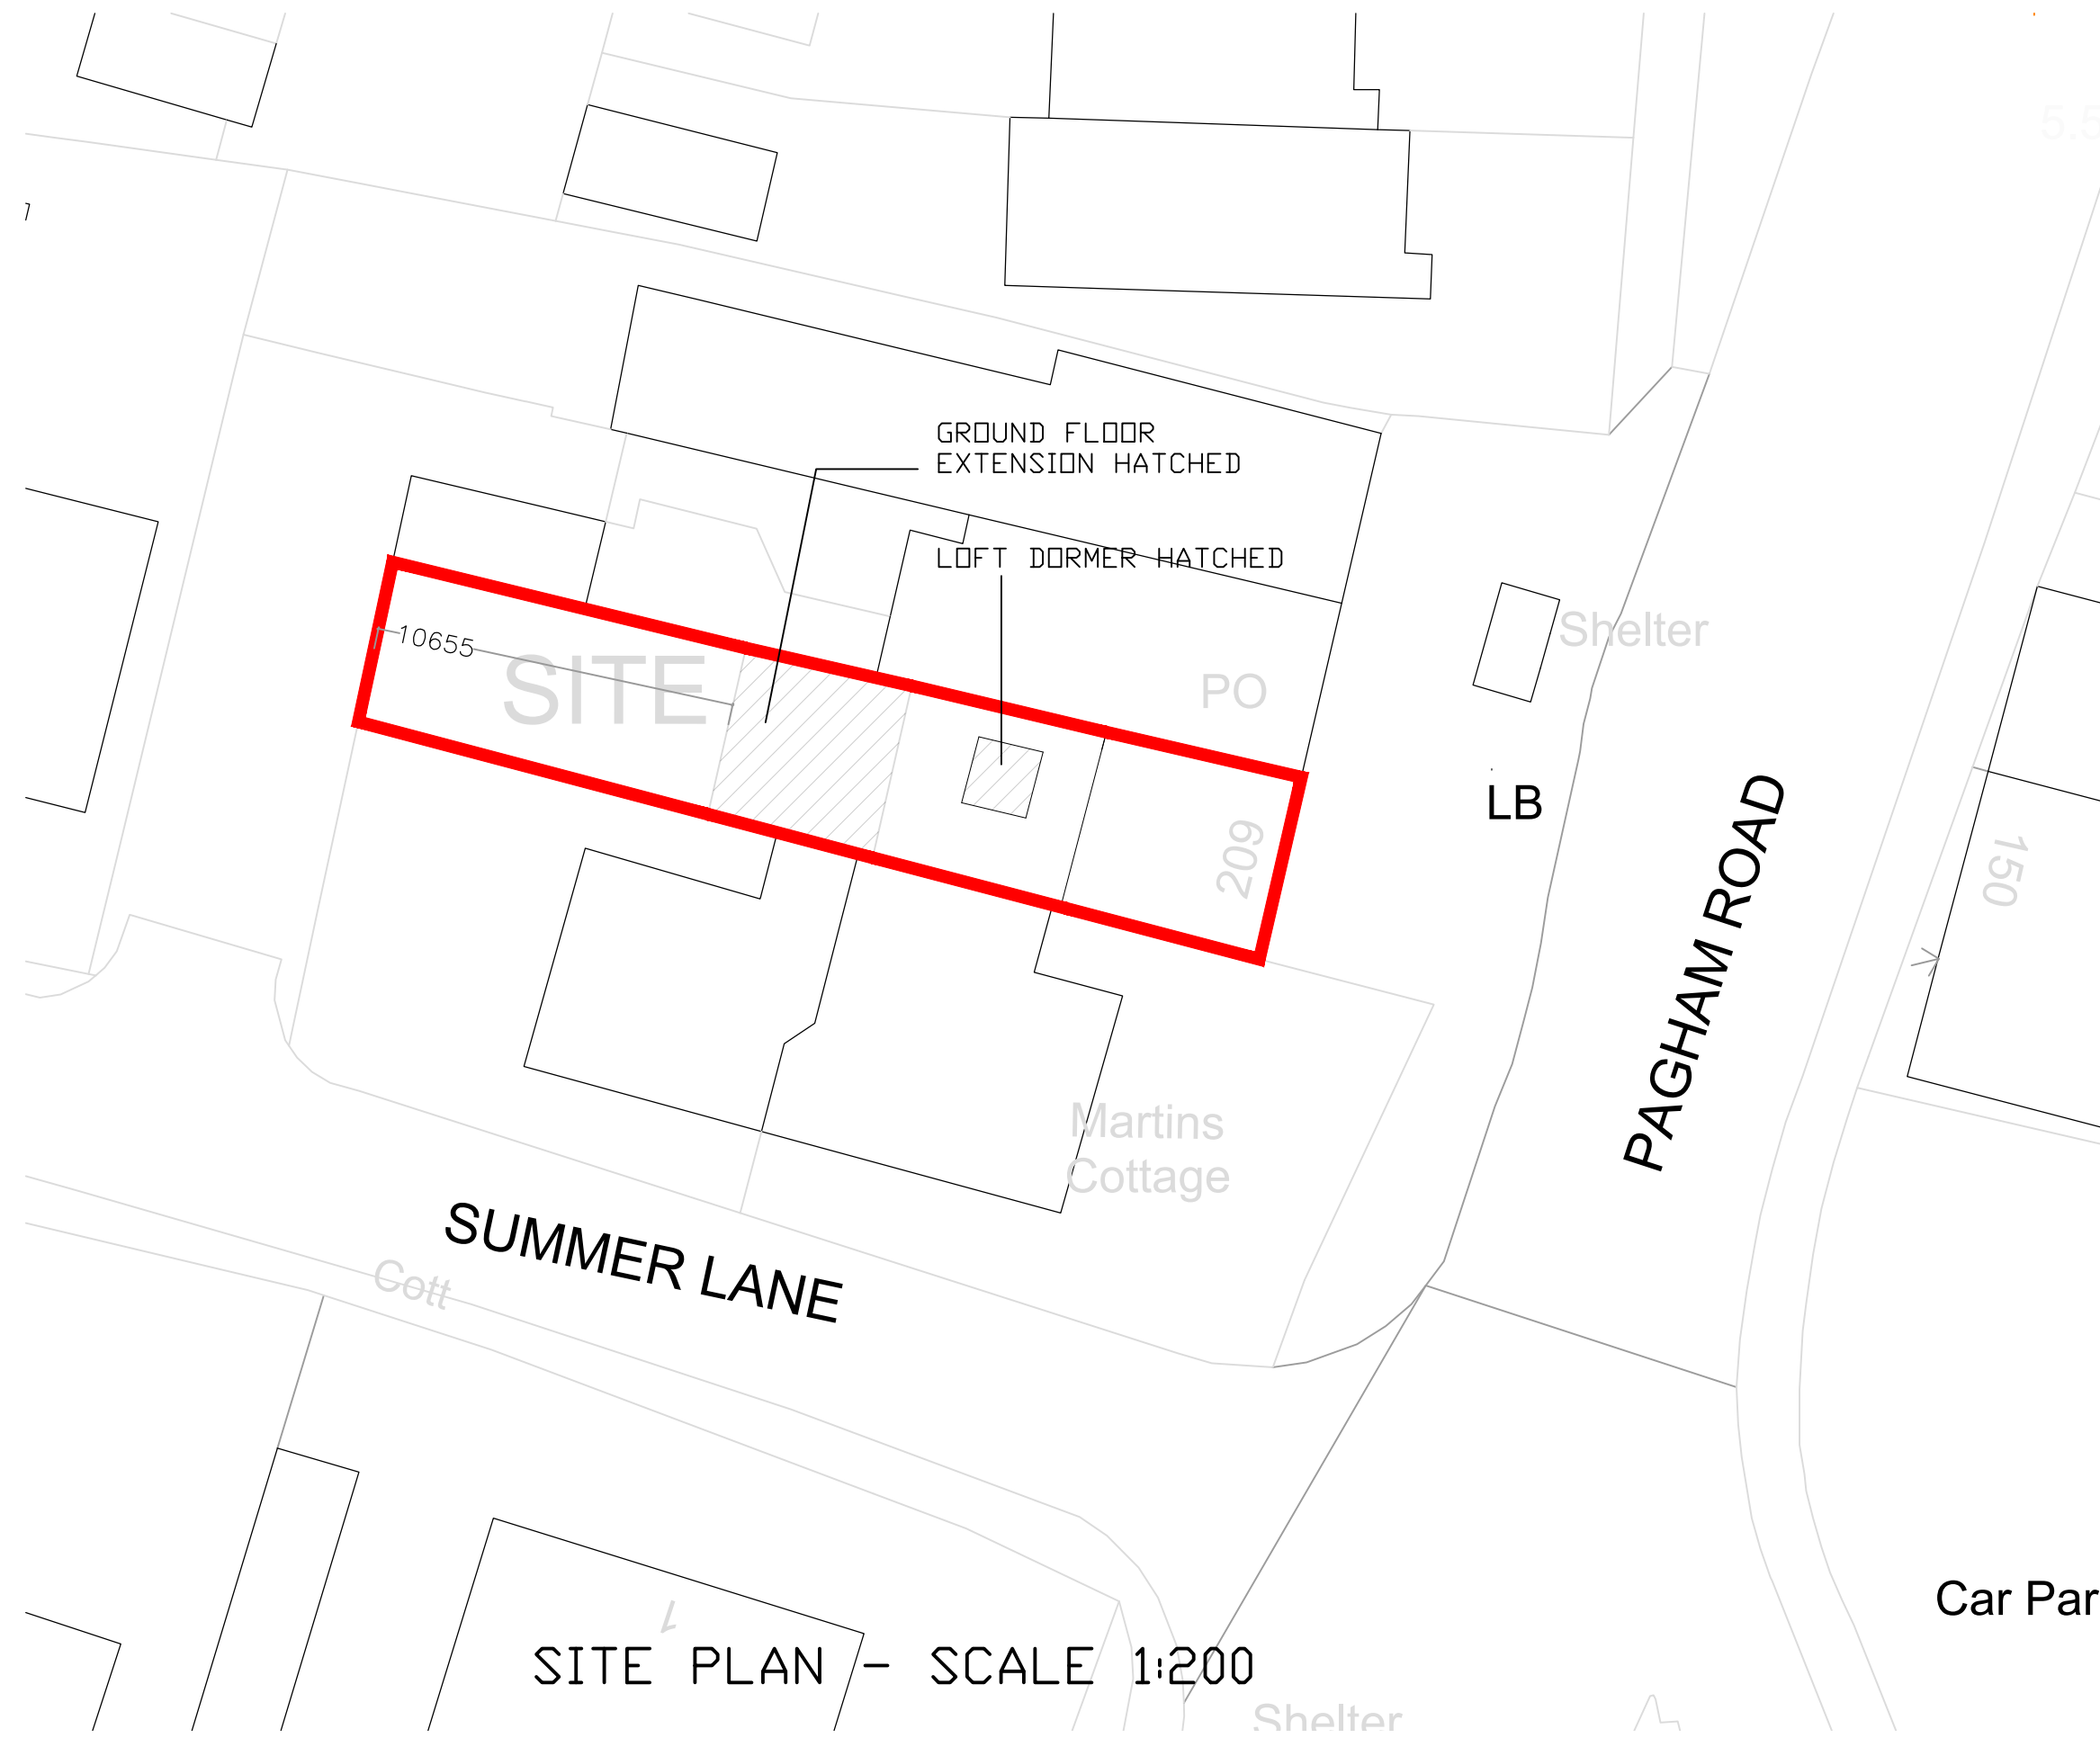

BLOCK PLAN - SCALE 1:500

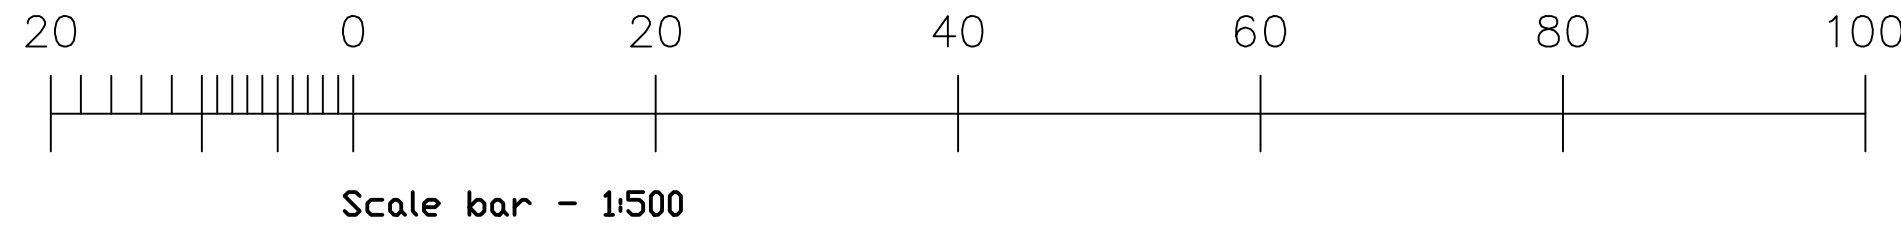

SITE PLAN - SCALE 1:200

 

Scale bar - 1:200

NOTES

- DO NOT SCALE OFF THIS DRAWING EXCEPT FOR PLANNING PURPOSES
- CHECK ALL DIMENSIONS ON SITE BEFORE ANY WORK IS COMMENCED
- ALL GOODS MATERIALS AND WORKMANSHIP MUST CONFORM WITH CURRENT BUILDING REGULATIONS, BRITISH STANDARDS AND CODES OF PRACTICE
- COPYRIGHT OF THIS DRAWING IS RETAINED BY THE ARCHITECT AND IT MUST NOT BE REPRODUCED WITHOUT WRITTEN CONSENT

PLANNING

REV	DATE	BY	AMENDMENT

**folkes architects**

1 01903 968629
info@folkesarchitects.co.uk

The Old Forge
6 Church Street
Barnham
West Sussex
PO21 4JA

CLIENT
MacDonald Homes South Limited

JOB TITLE
209 Pagham Road
Pagham, Bognor Regis,
West Sussex
PO21 3QD

DRAWING TITLE
Location, block and site plans

DATE Oct 2019	SCALE See dwg	DRAWN BY JB
JOB NO. 19064	DRAWING NO. 2.12	CHECKED BY MF
REVISION A		