




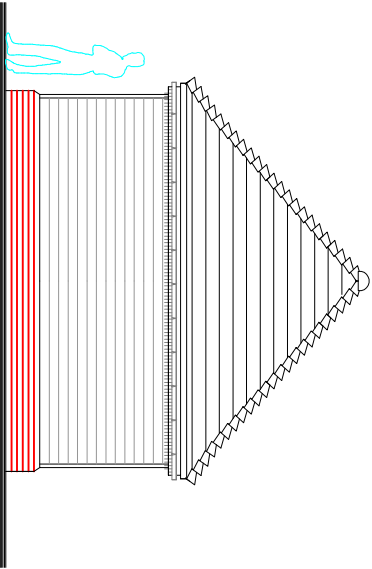


WEST ELEVATION

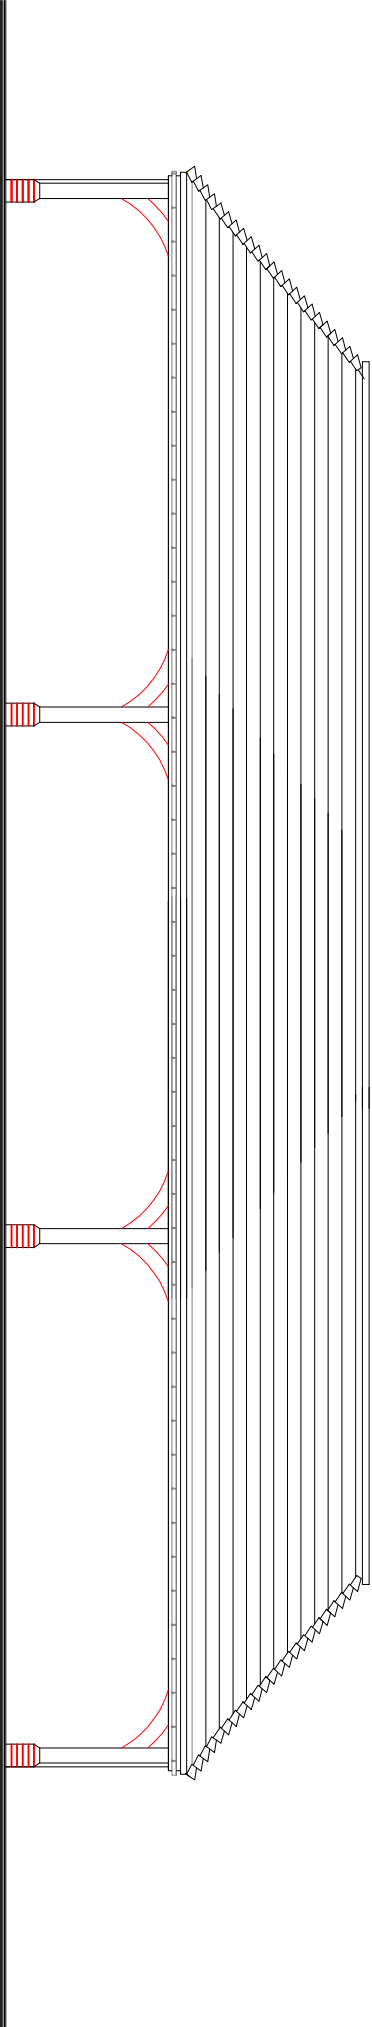


SOUTH ELEVATION

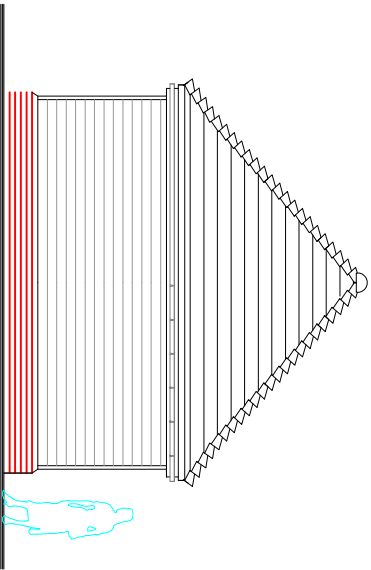

EAST ELEVATION

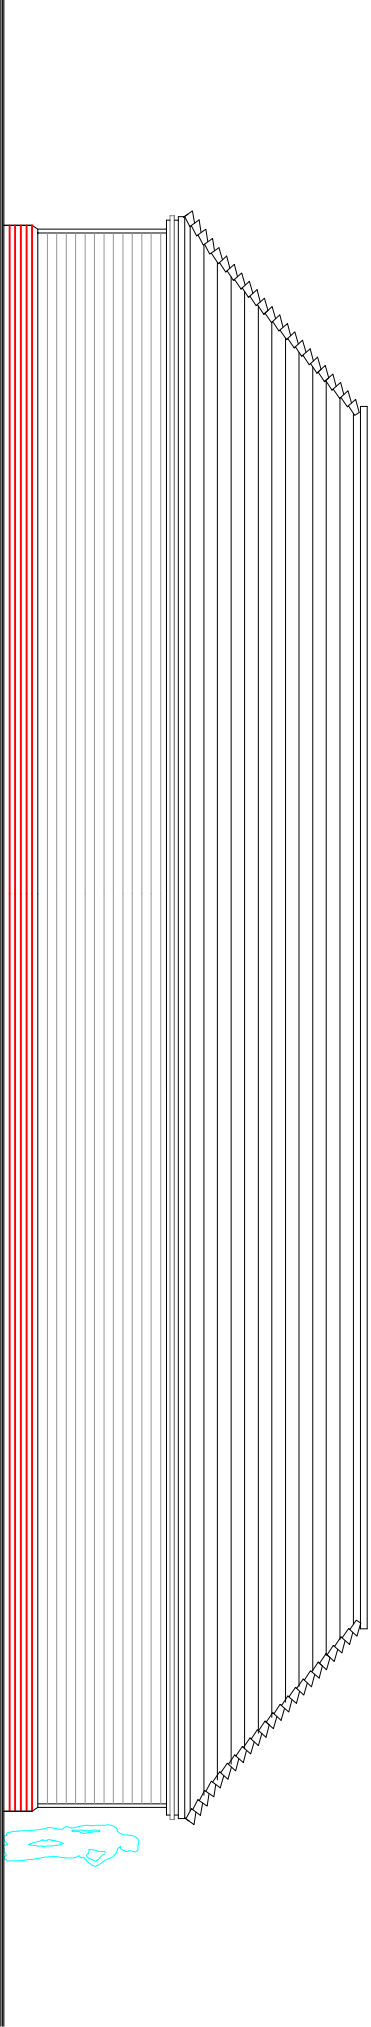

NORTH ELEVATION

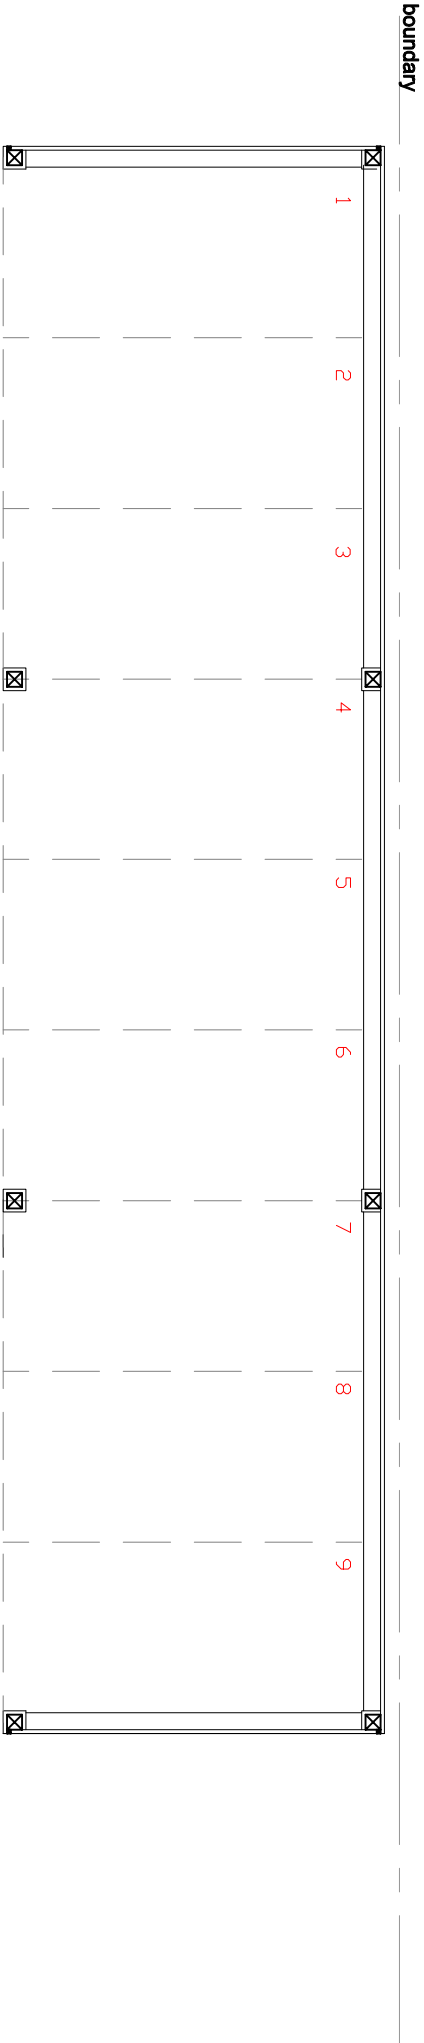

CLIENT	PROJECT	TITLE	SERIES	SHEET NO.	REVISION NO.
NIGEL RAWINGS	BARTON MANOR	PROPOSED GARAGE	PLANNING	SJ	SJ
	ALDWICK				
			DATE	SCALE	GRAPHIC SCALE
			07.08.2019	1:100@A3	58

STEPHEN JUPP MRTPI
CHARTERED TOWN PLANNER
348 CHICHESTER ROAD, BOGNOR REGIS
West Sussex PO215BX
Tel 01243 822113
Email: stephen@juppsolutions.co.uk
www.juppsolutions.co.uk