




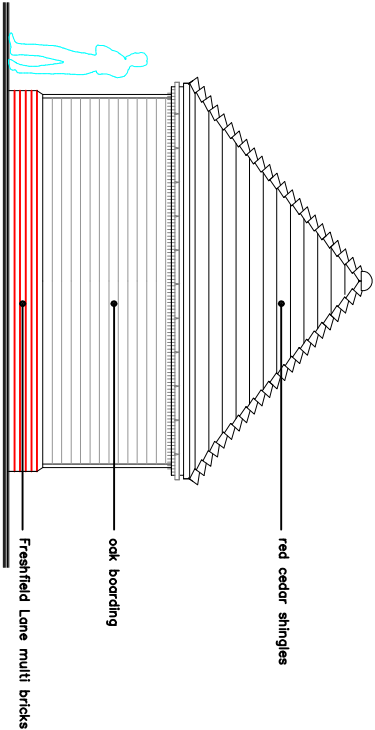


WEST ELEVATION

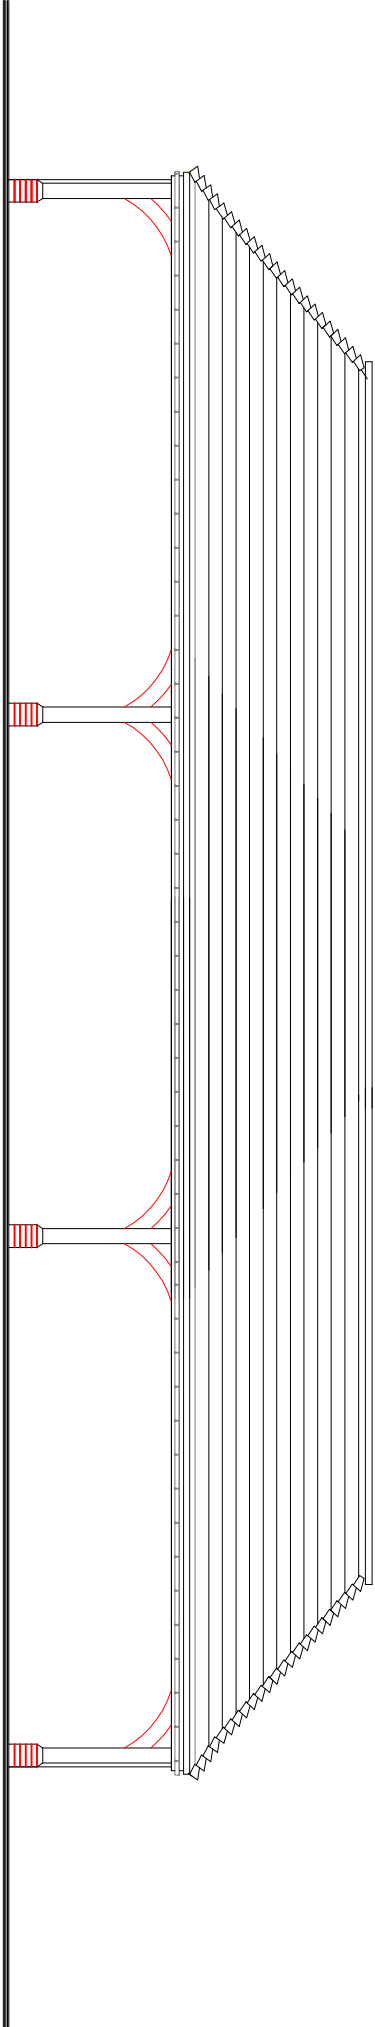


SOUTH ELEVATION

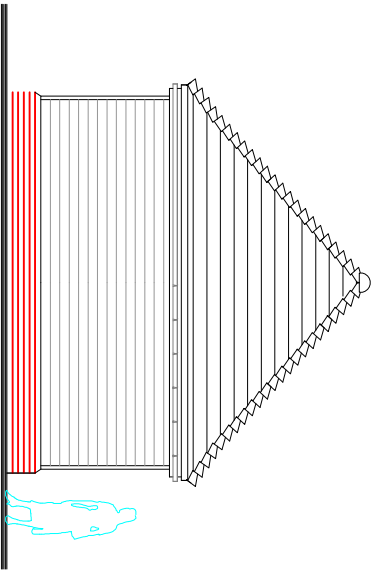

EAST ELEVATION

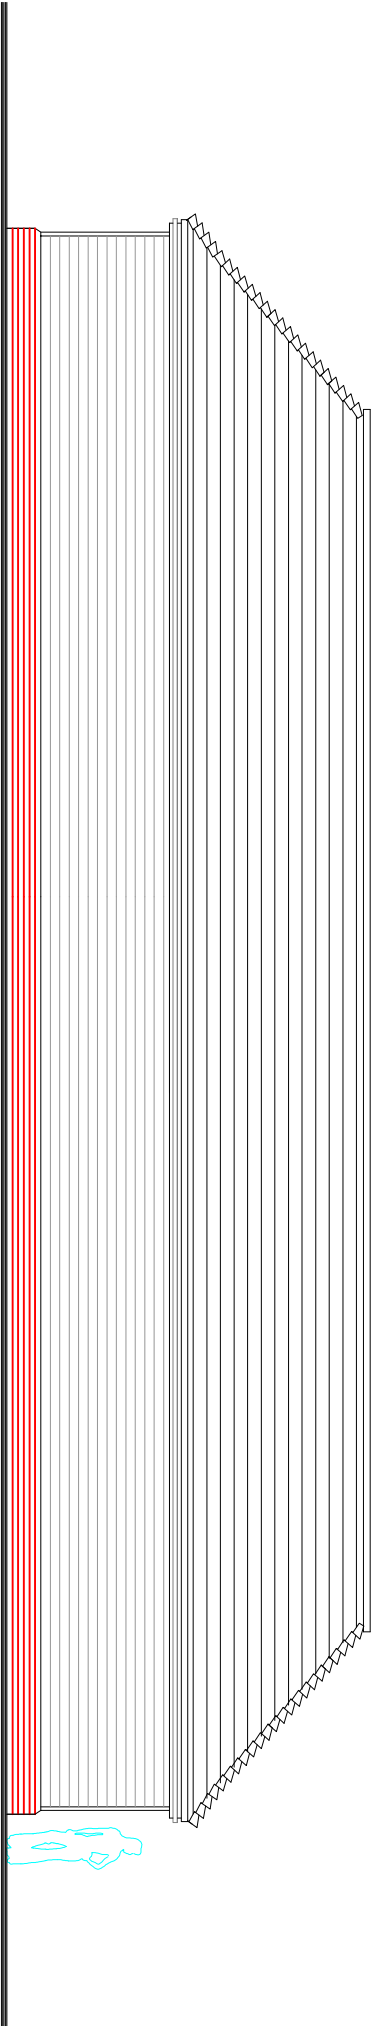

NORTH ELEVATION

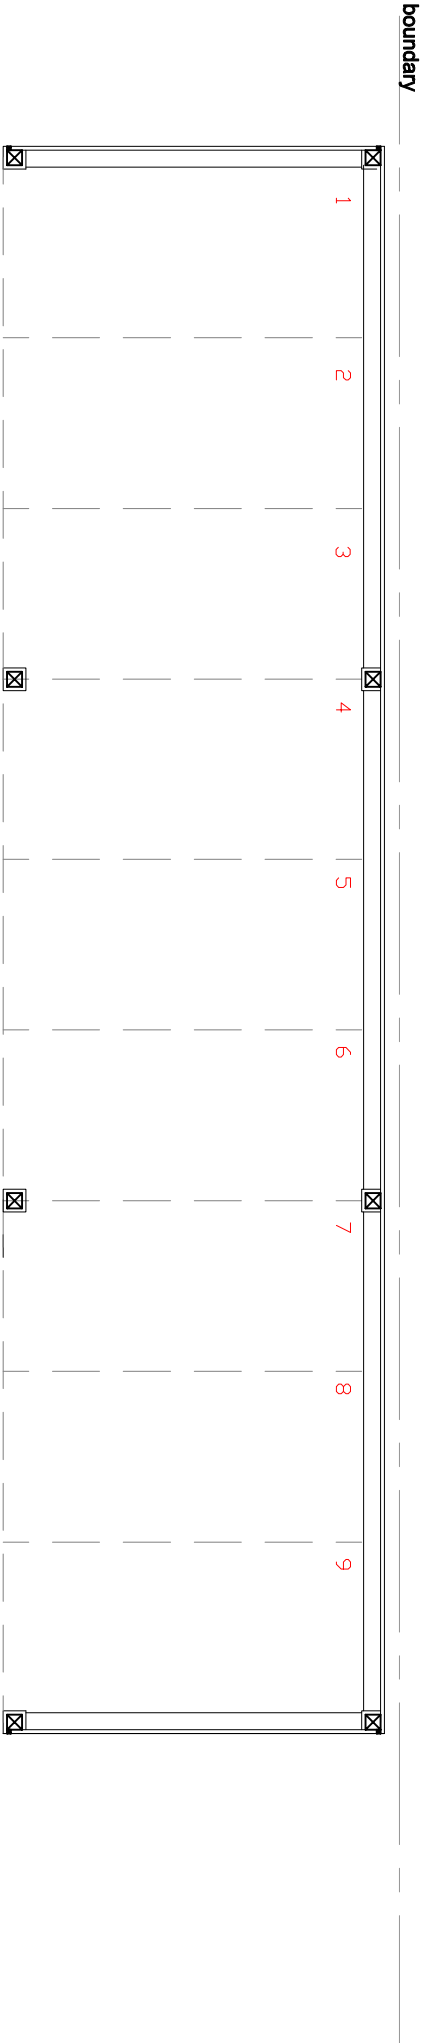

CLIENT		PROJECT		TITLE		SERIES		SHEET NO.		REVISION NO.	
NIGEL RAWINGS		BARTON MANOR		PROPOSED GARAGE		PLANNING		SJ		SJ	
		ALDWICK				DATE		SCALE		SHEET NUMBER	
						07.08.2019		1:1000A3		58	

STEPHEN JUPP MRTPI
CHARTERED TOWN PLANNER
348 CHICHESTER ROAD, BOGNOR REGIS
West Sussex PO215BX
Tel 01243 822113
Email: stephen@juppsolutions.co.uk
www.juppsolutions.co.uk