


LOCATION 1:1250

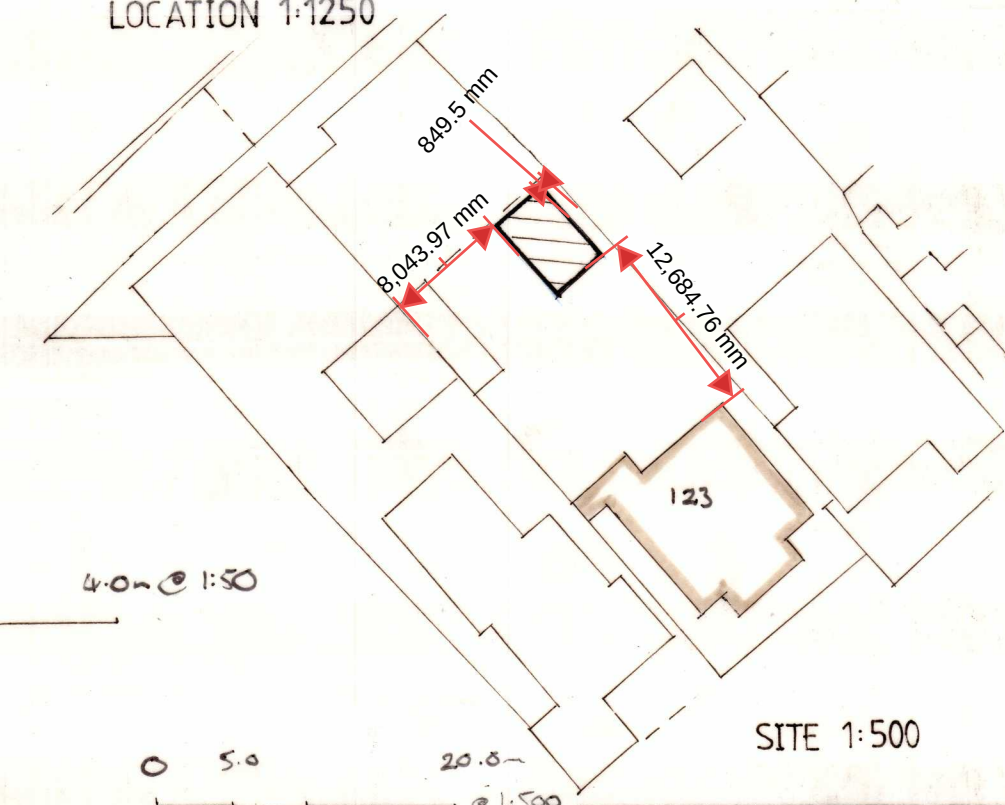

SITE 1:500

hawthorne designs[©]

01342 832110

DRAWN *[Signature]*


DATE 5 JUL 22

SUBJECT
GARDEN ROOM


ADDRESS
Mr & Mrs. M. DOHERTY
123 WEST FRONT ROAD
PAGHAM
W. SUSSEX
PO21 4TB

SCALES @ A2
1:1250 1:500 1:50


DRAWING NO
PL/01/ 222

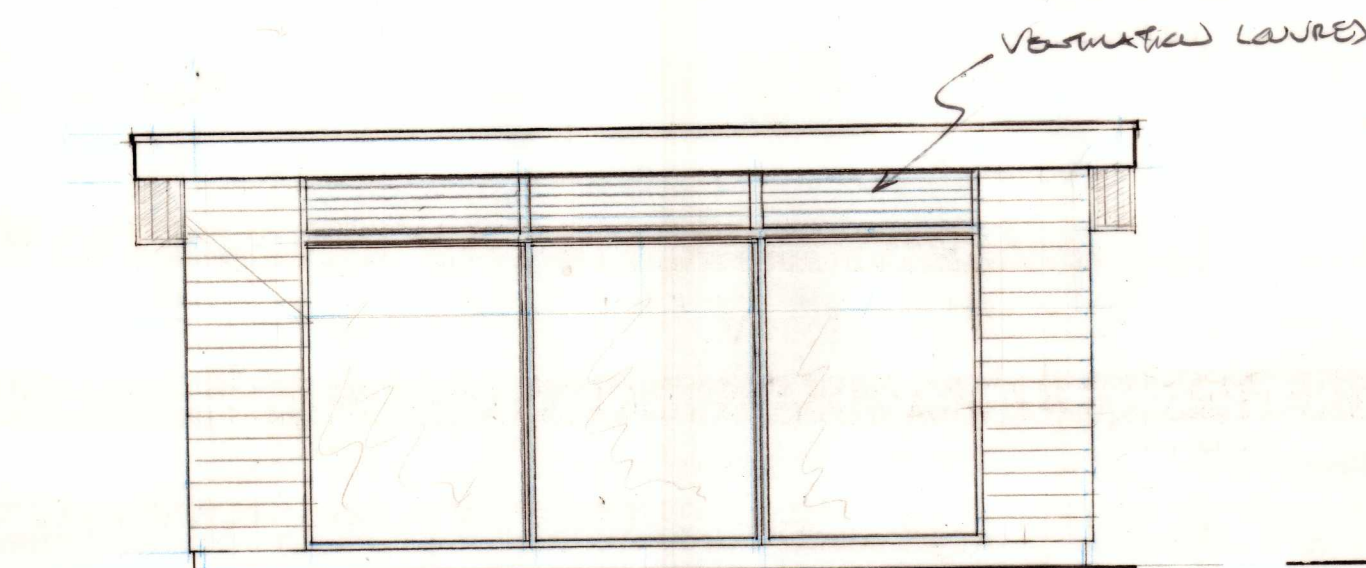


PROPOSED FRONT ELEVATION

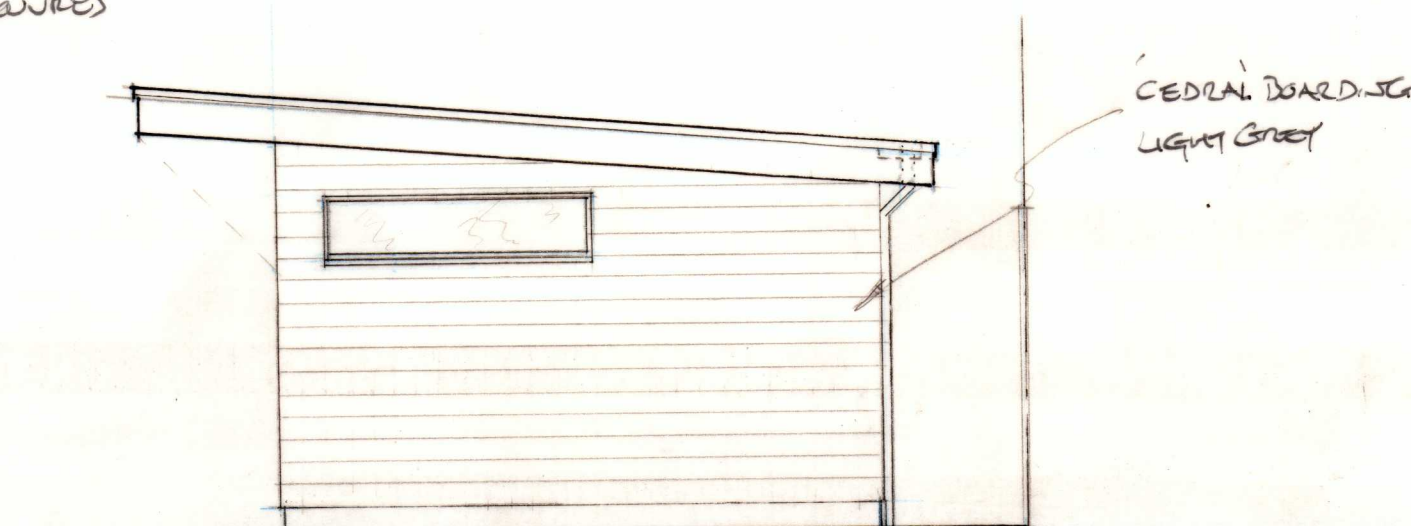


PROPOSED SIDE ELEVATION

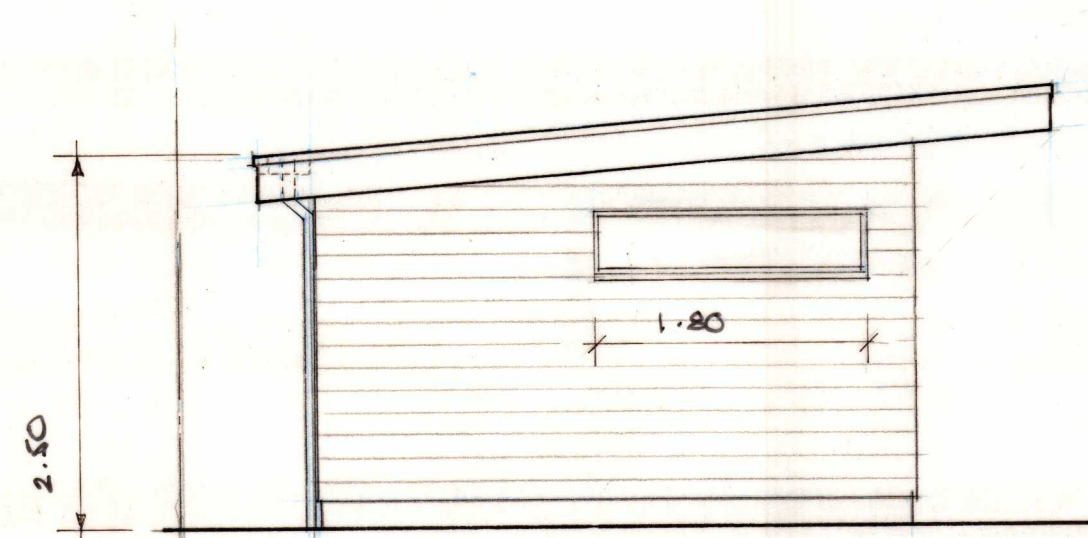


PROPOSED SIDE ELEVATION

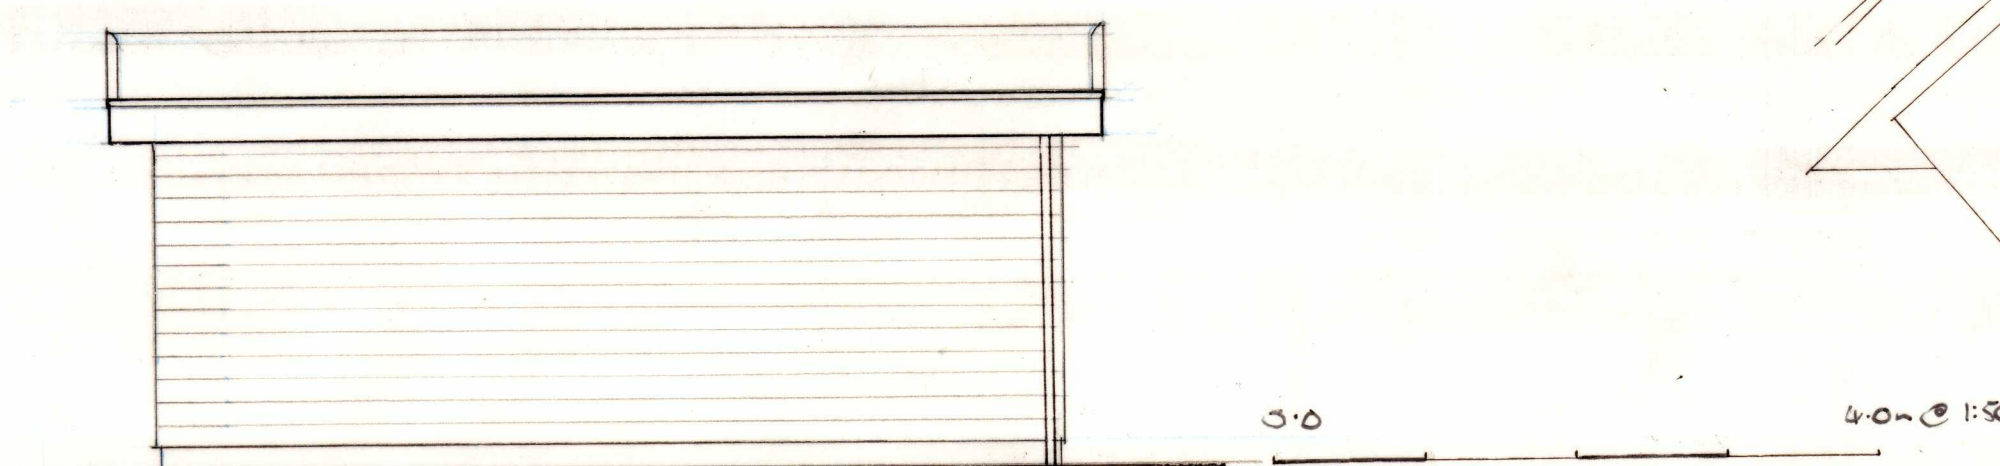

PROPOSED REAR ELEVATION

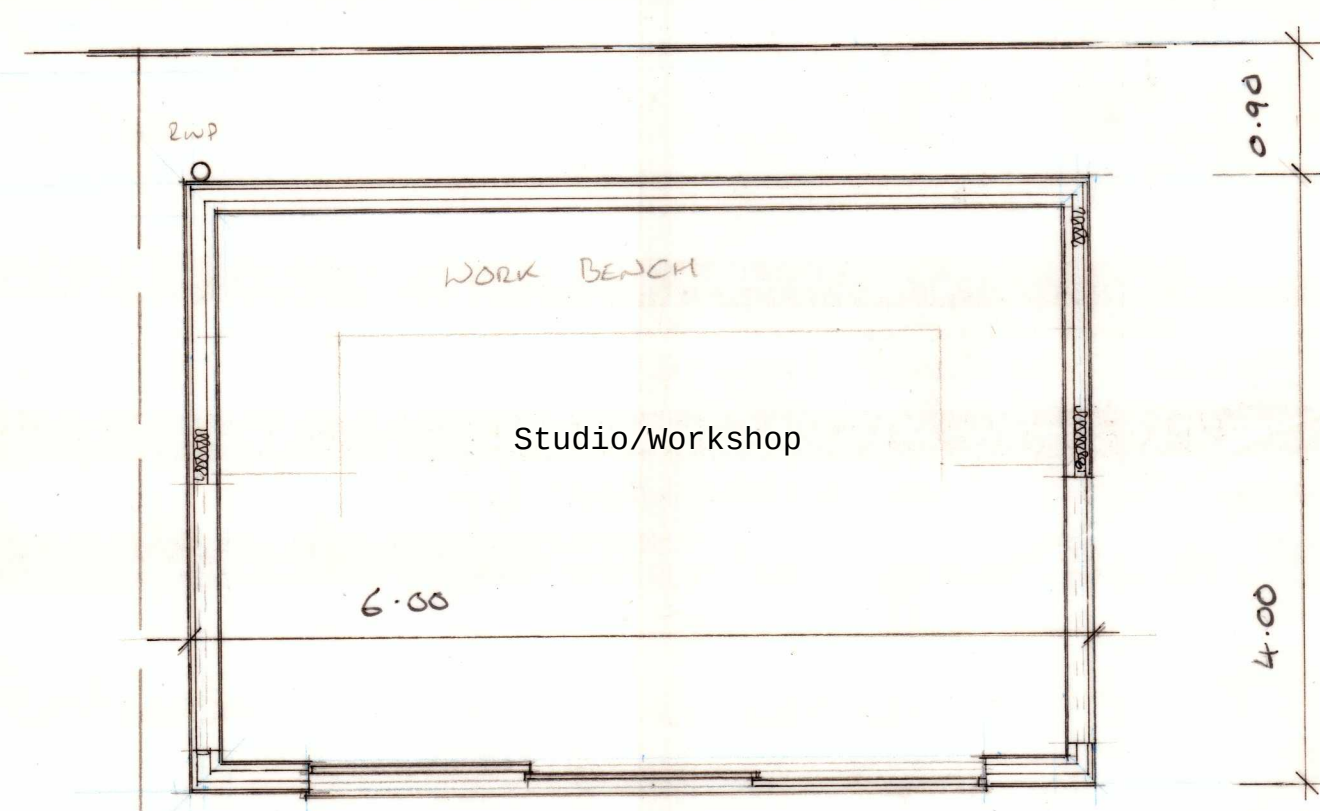

PROPOSED FLOOR PLAN

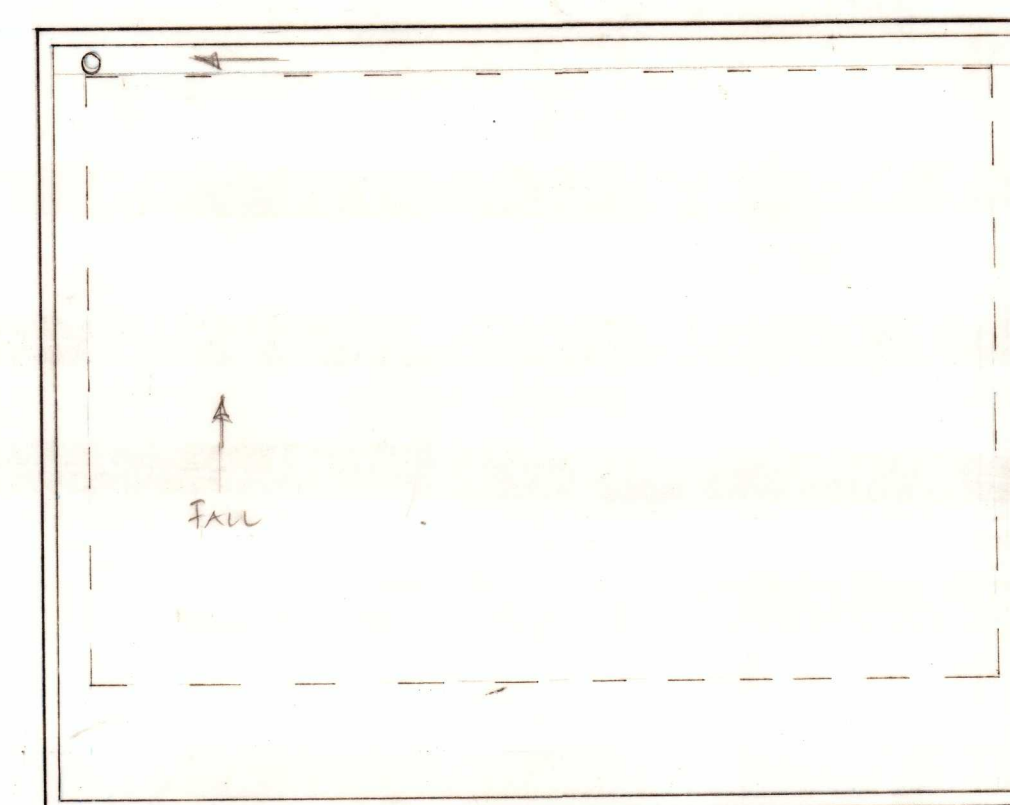

PROPOSED ROOF PLAN