



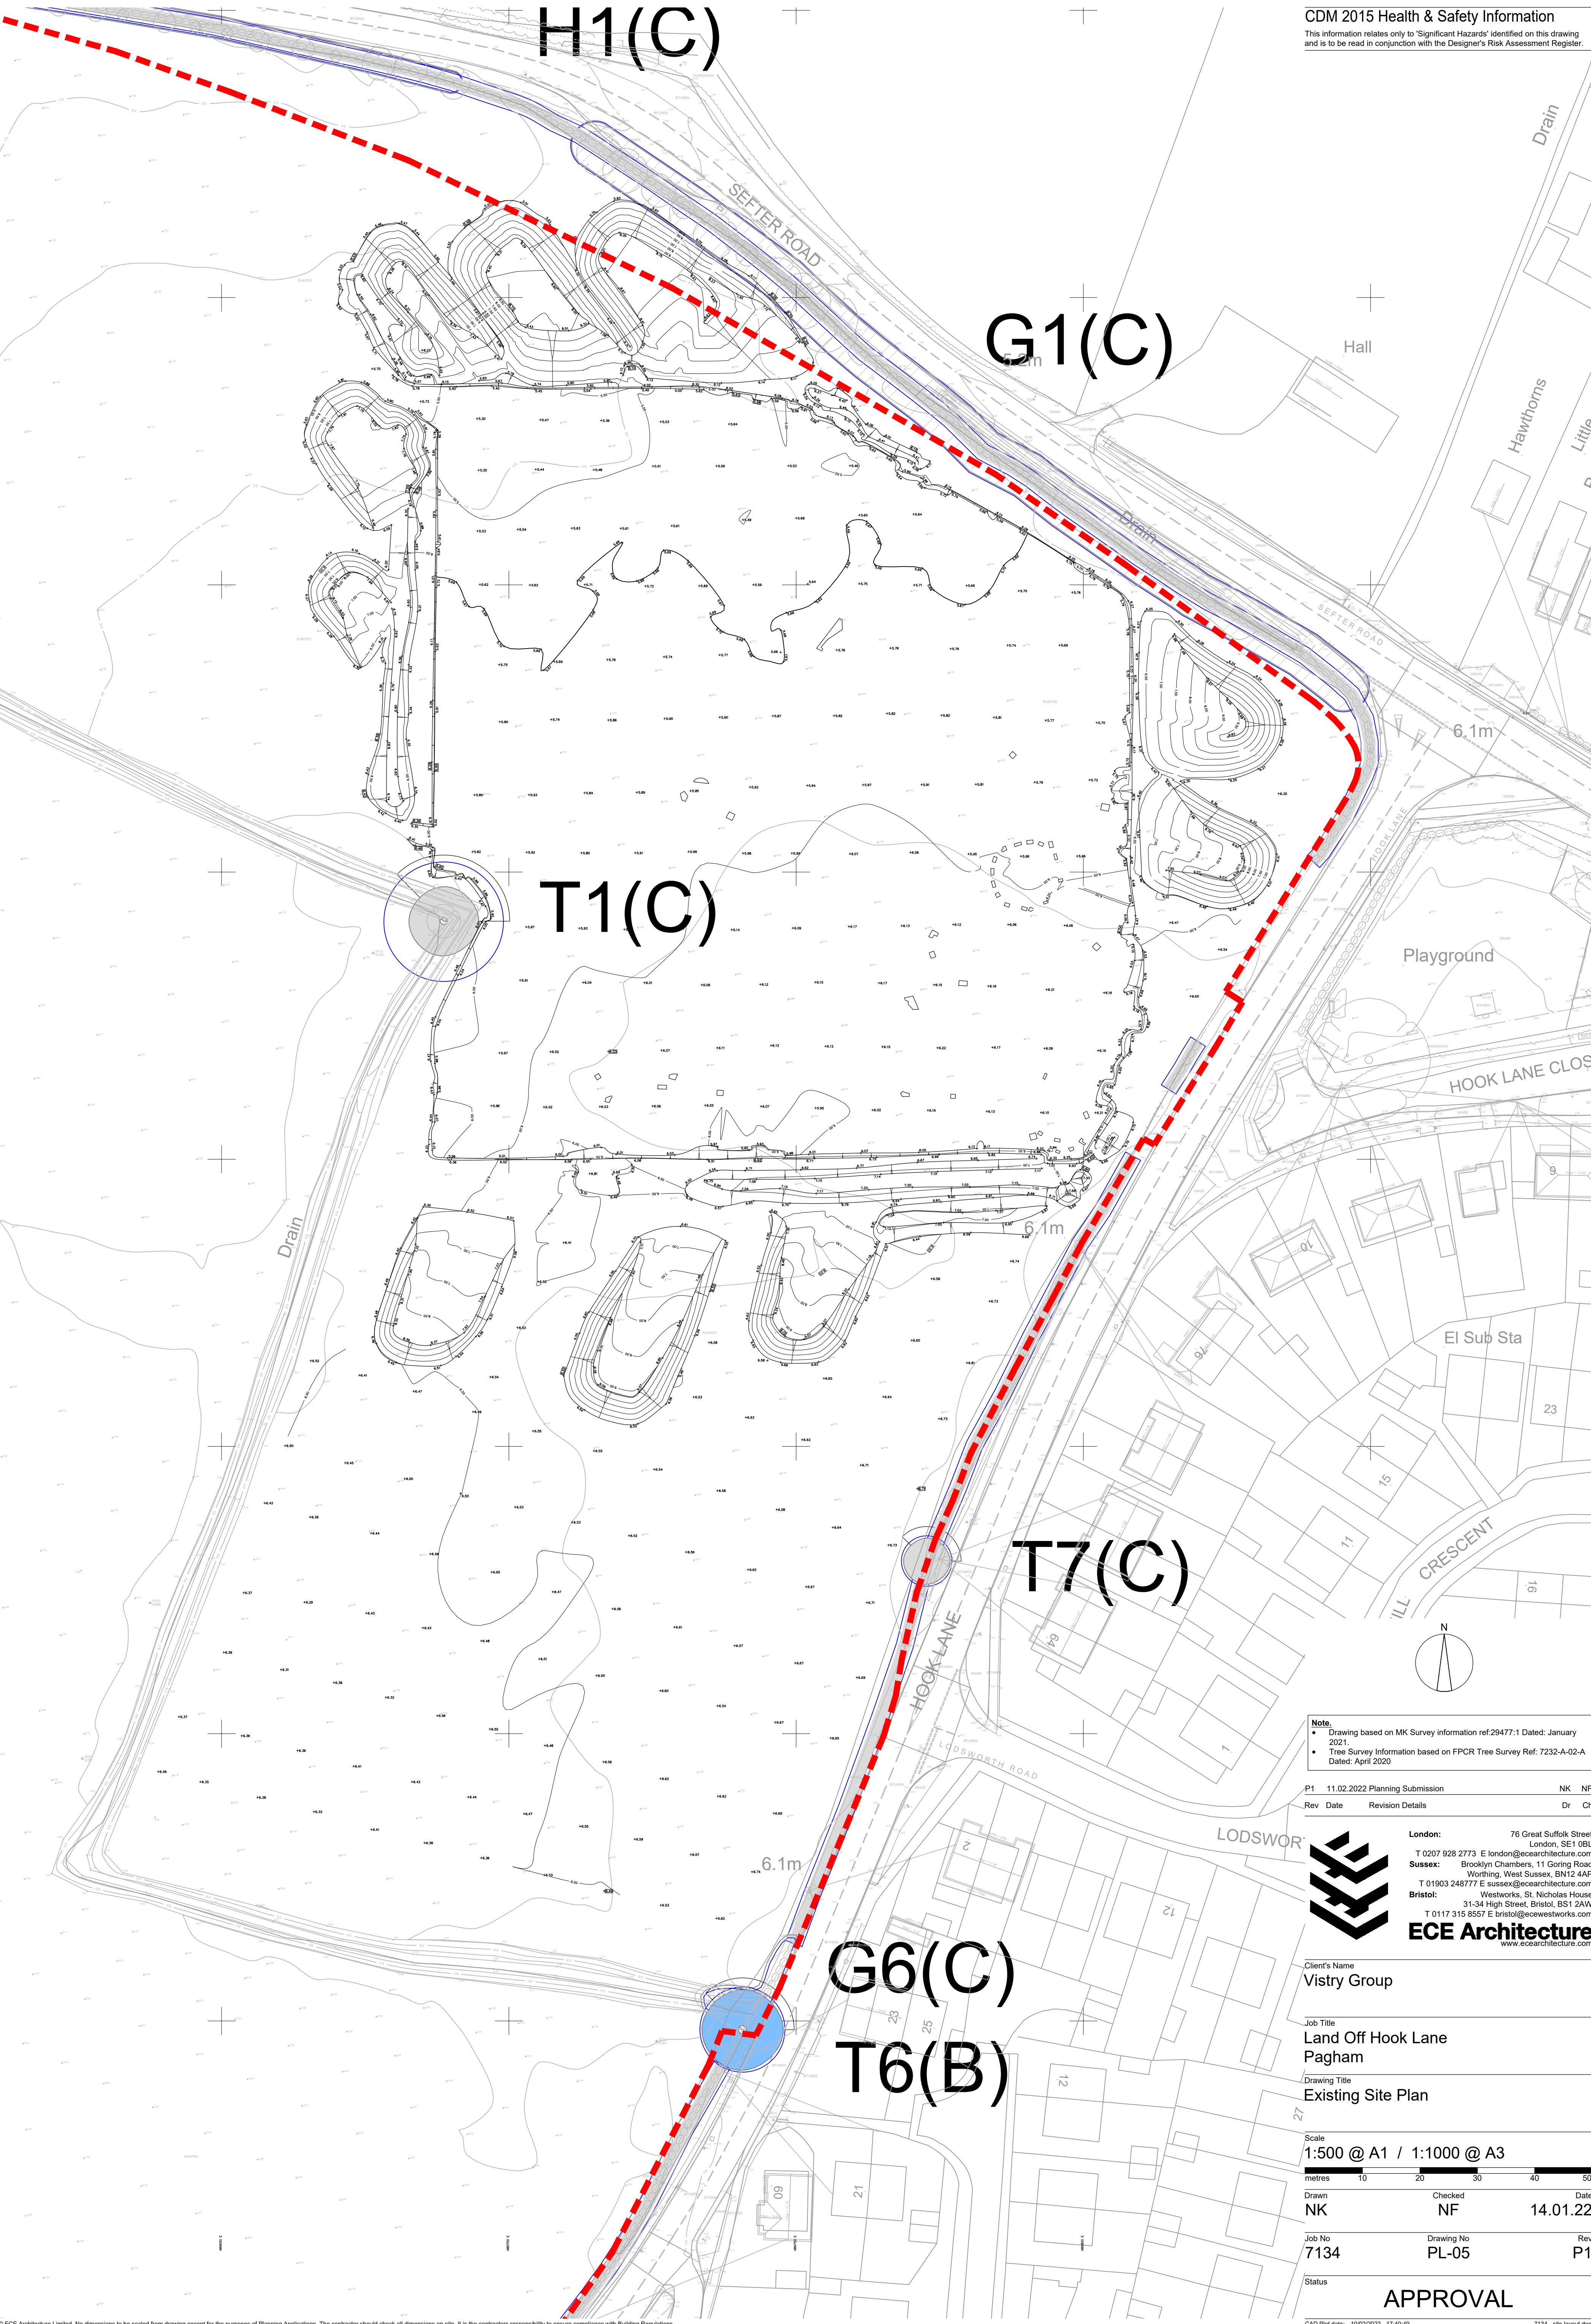

Note
• Drawing based on MK Survey information ref:29477:1 Dated: January 2021.
• Tree Survey Information based on FPCR Tree Survey Ref: 7232-A-02-A Dated: April 2020

P1	11.02.2022 Planning Submission	NK	NF
Rev	Date	Revision Details	Dr Ch

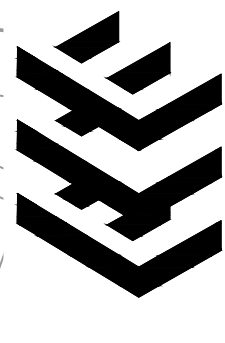

ECE Architecture
www.ecearchitecture.com

London: 76 Great Suffolk Street
London, SE1 0BL
T 0207 928 2773 E london@ecearchitecture.com
Sussex: Brooklyn Chambers, 11 Goring Road
Worthing, West Sussex, BN12 4AP
T 01903 248777 E sussex@ecearchitecture.com
Bristol: Westworks, St. Nicholas House
31-34 High Street, Bristol, BS1 2AW
T 0117 315 8557 E bristol@ecewestworks.com

Client's Name
Vistry Group

Job Title
**Land Off Hook Lane
Pagham**

Drawing Title
Existing Site Plan

Scale
1:500 @ A1 / 1:1000 @ A3



Drawn	Checked	Date
NK	NF	14.01.22

Job No	Drawing No	Rev
7134	PL-05	P1

Status

APPROVAL