



Street Scene C




Street Scene D



Street Scene E

Site Plan Key - Not To Scale

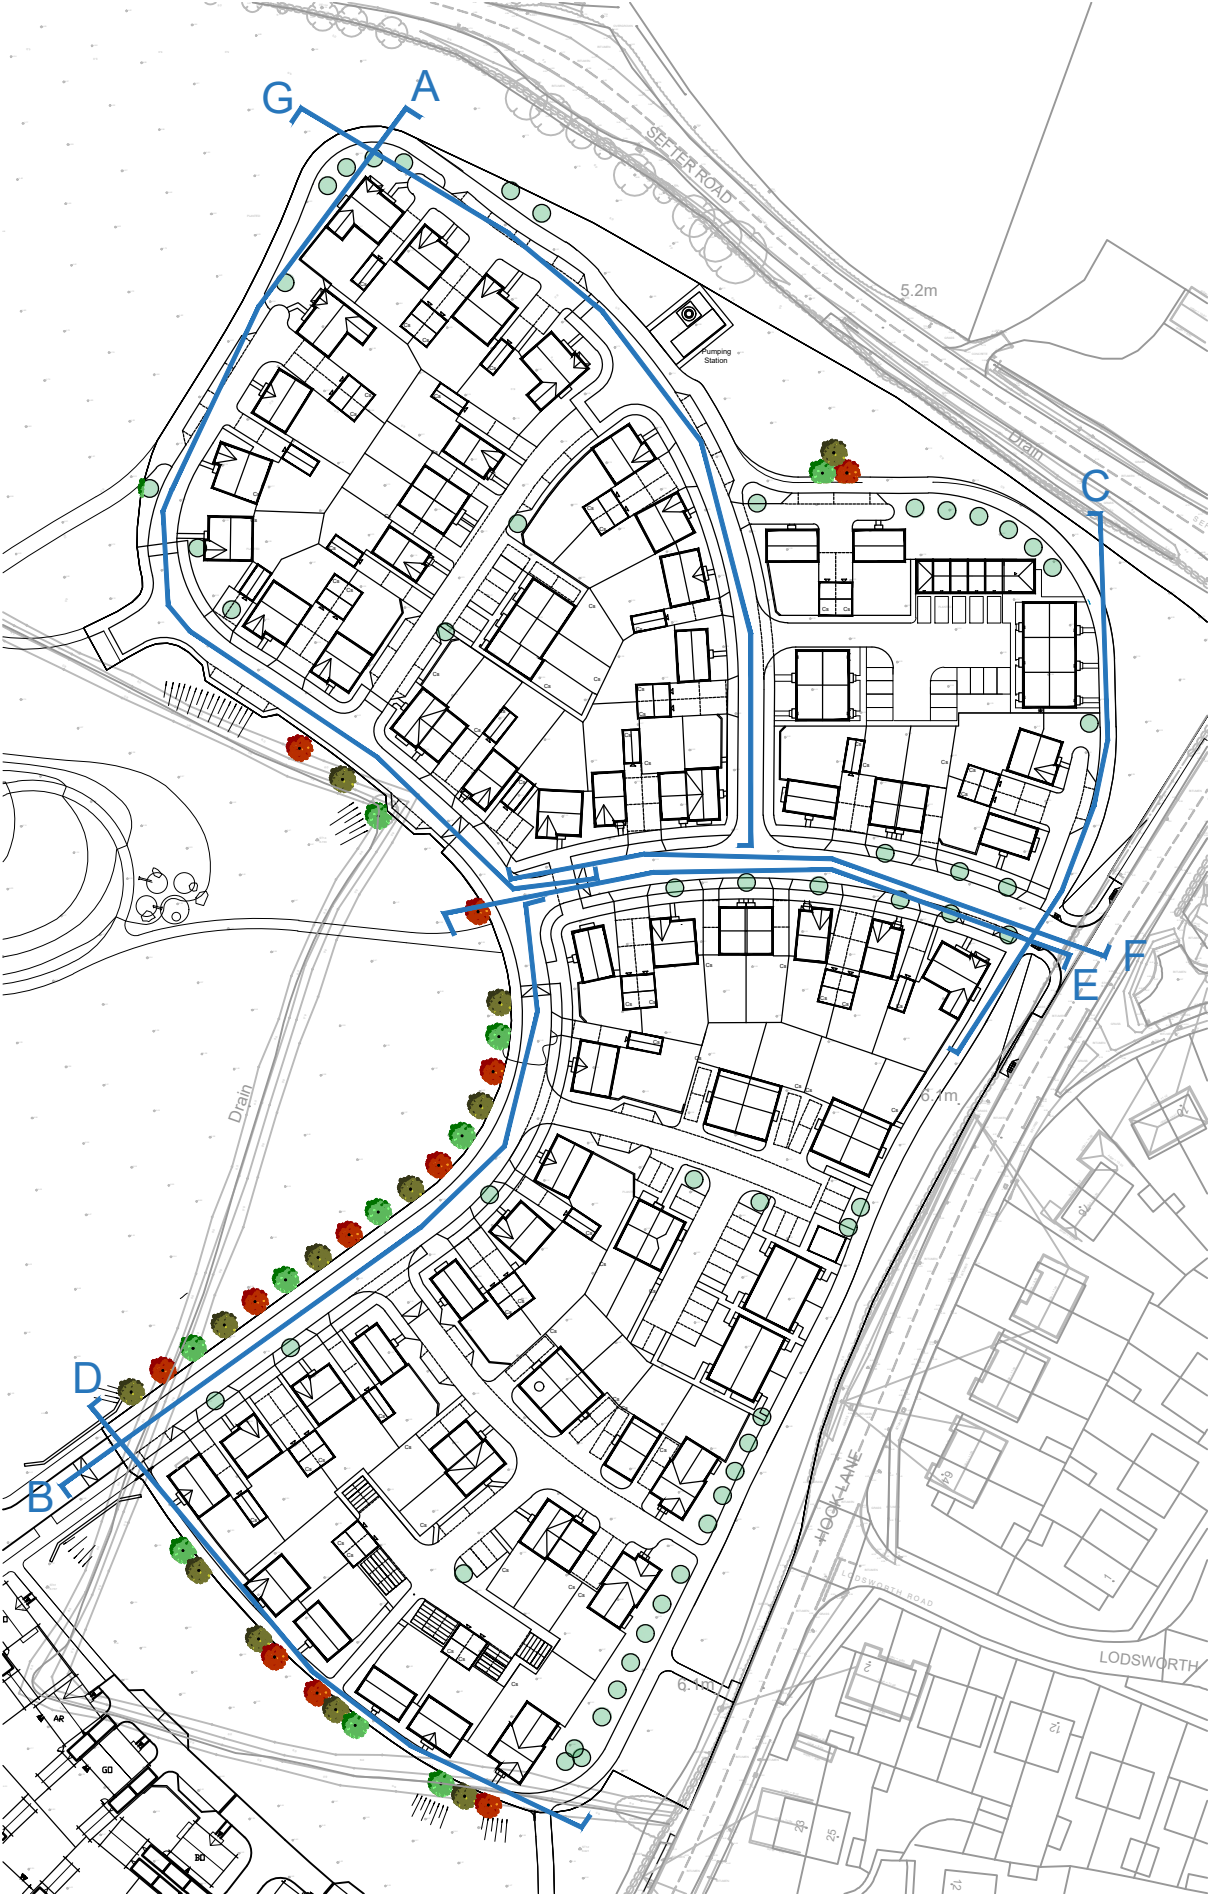

Client's Name
Vistry Group

Job Title
Land Off Hook Lane,
Pagham

Drawing Title
Street Elevations - Sheet 2

Scale
1:200 @ A1 / 1:400 @ A3
metres 4 8 12 16

Drawn	Checked	Date
LP	NF	02.02.22
Job No	Drawing No	Rev
7134	PL-51	P1
Status	APPROVAL	

P1	11.02.22	Planning Submission	LP	NF
Rev	Date	Revision Details	Dr	Ch



ECE Architecture
www.ecearchitecture.com

London: 76 Great Suffolk Street
London, SE1 0BL
T 0207 928 2773 E london@ecearchitecture.com
Sussex: Brooklyn Chambers, 11 Going Road
Worthing, West Sussex, BN12 4AP
T 01903 248777 E sussex@ecearchitecture.com
Bristol: Westworks, Colston Tower
Colston Street, Bristol, BS1 4XE
T 0117 214 1101 E bristol@ecewestworks.com