



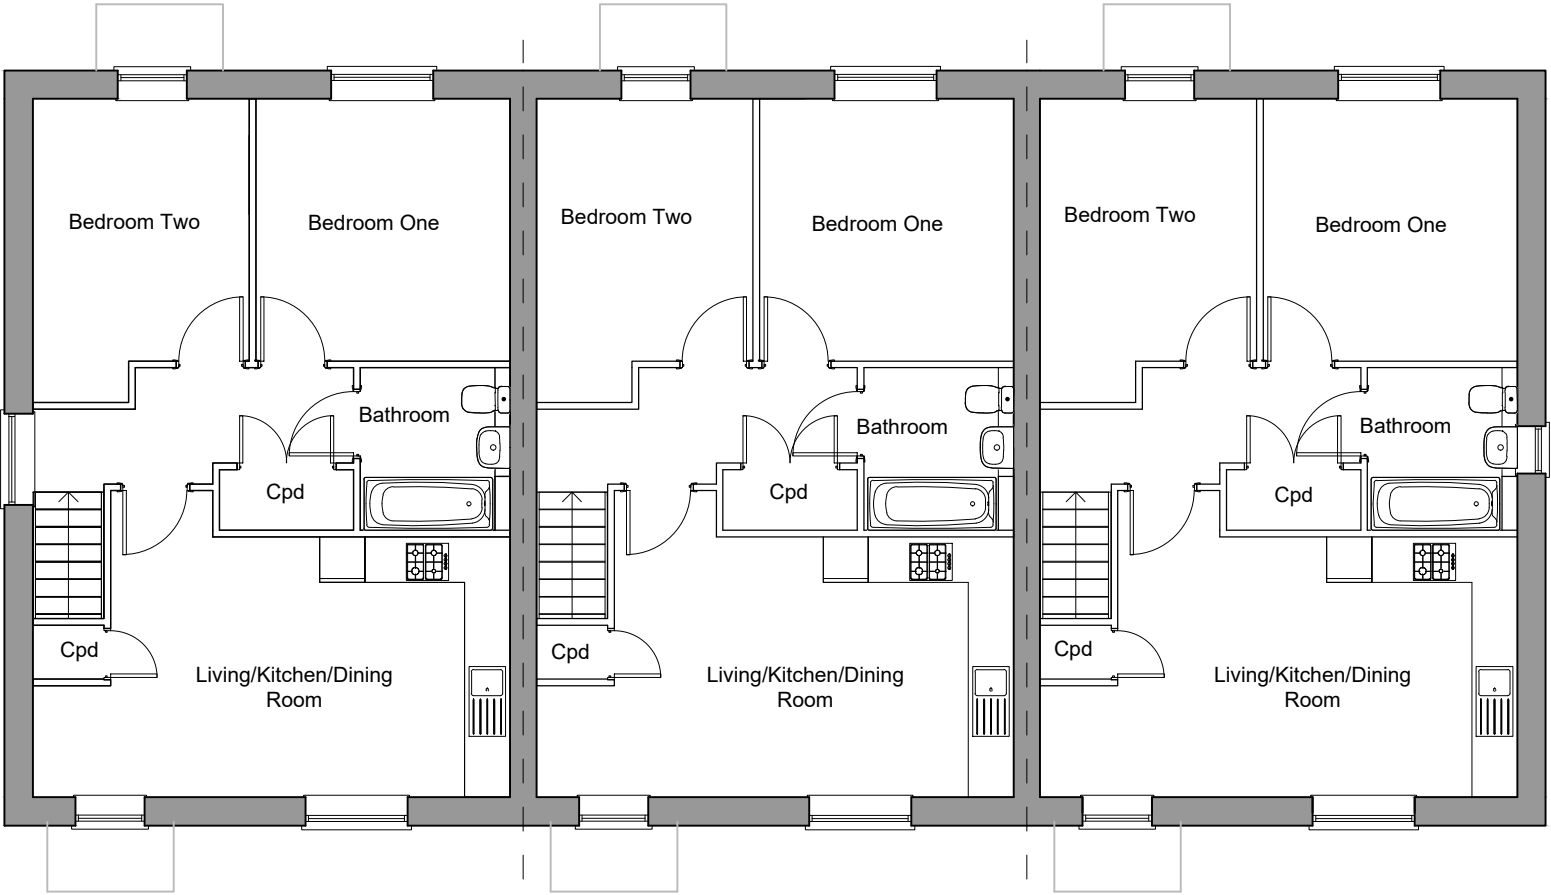

Ground Floor Plan

2-Bedroom Flat
63.8sqm / 687sqft GIA [to finishes]

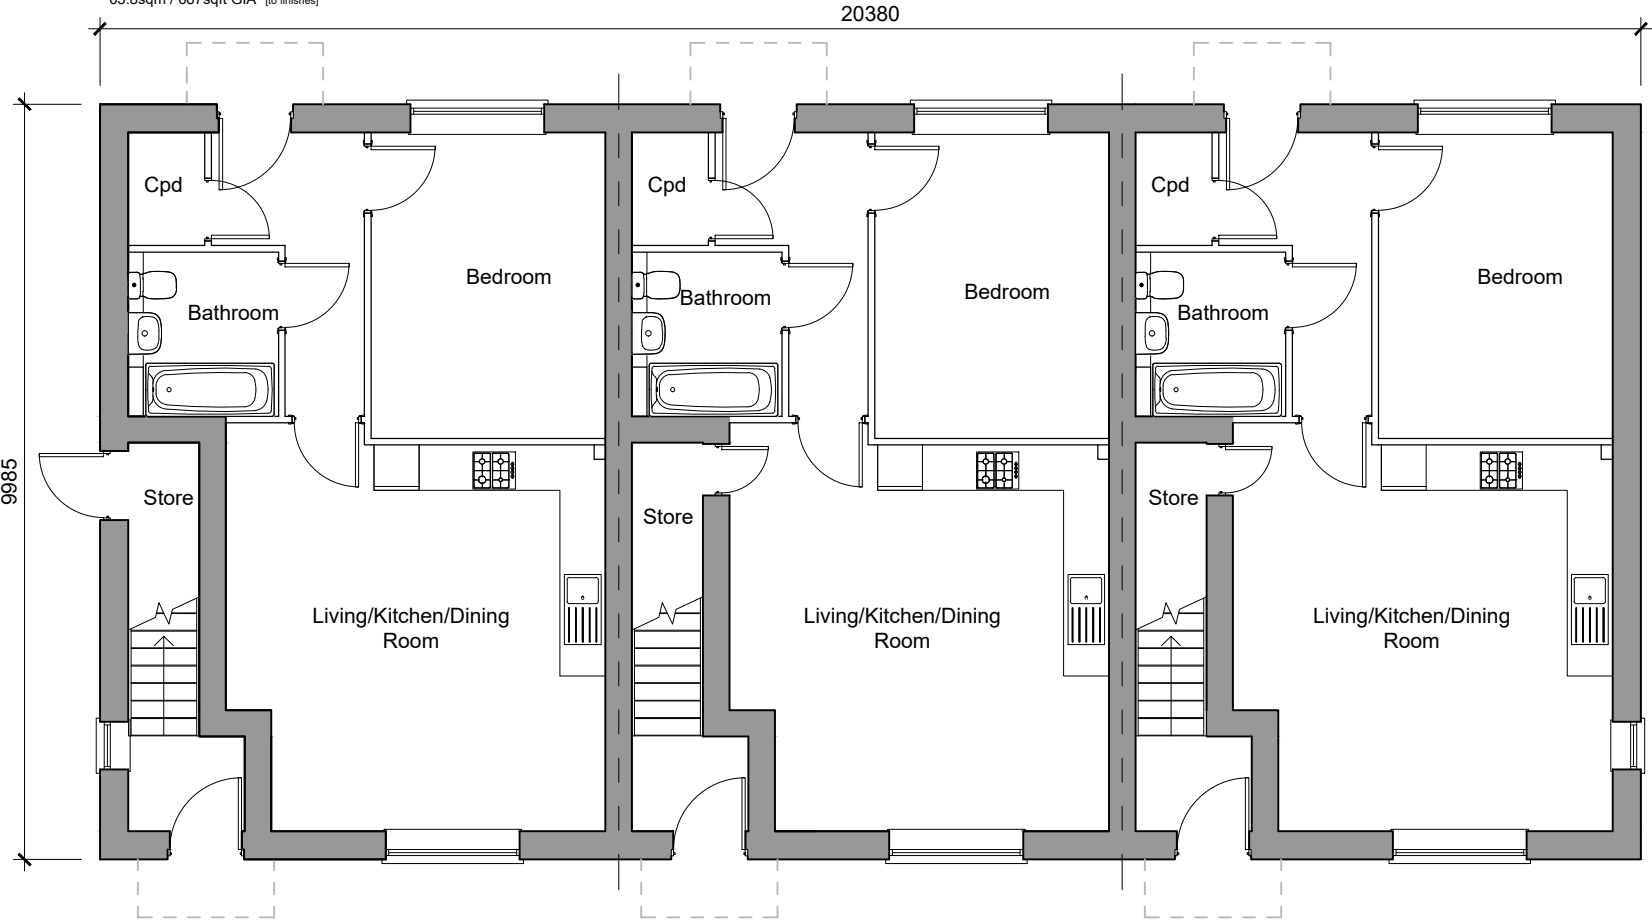

Ground Floor Plan

1-Bedroom Flat
50.2sqm / 541sqft GIA [to finishes]
Plots 12, 13, 14, 15, 16, 17

Client's Name
Vistry Group

Job Title
Land Off Hook Lane,
Pagham

Drawing Title
Plans Flat Block 2
Plots 12, 13, 14, 15, 16, 17

Scale
1:100 @ A3
metres 1 2 3 4

Drawn	Checked	Date
LP	NF	18.01.22
Job No	Drawing No	Rev
7134	PL-41	P2
Status	APPROVAL	

Rev	Date	Revision Details	Dr	Ch
P2	15.02.22	Change to area	LP	NF
P1	10.02.22	Planning Submission	LP	NF

ECE Architecture
www.ecearchitecture.com

London: 76 Great Suffolk Street, London, SE1 0BL
T 0207 928 2773 E london@ecearchitecture.com
Sussex: Brooklyn Chambers, 11 Goring Road, Worthing, West Sussex, BN12 4AP
T 01903 248777 E sussex@ecearchitecture.com
Bristol: Westworks, Colston Tower, Colston Street, Bristol, BS1 4XE
T 0117 214 1101 E bristol@ecwestworks.com