




Street Scene F



Street Scene G



Site Plan Key - Not To Scale

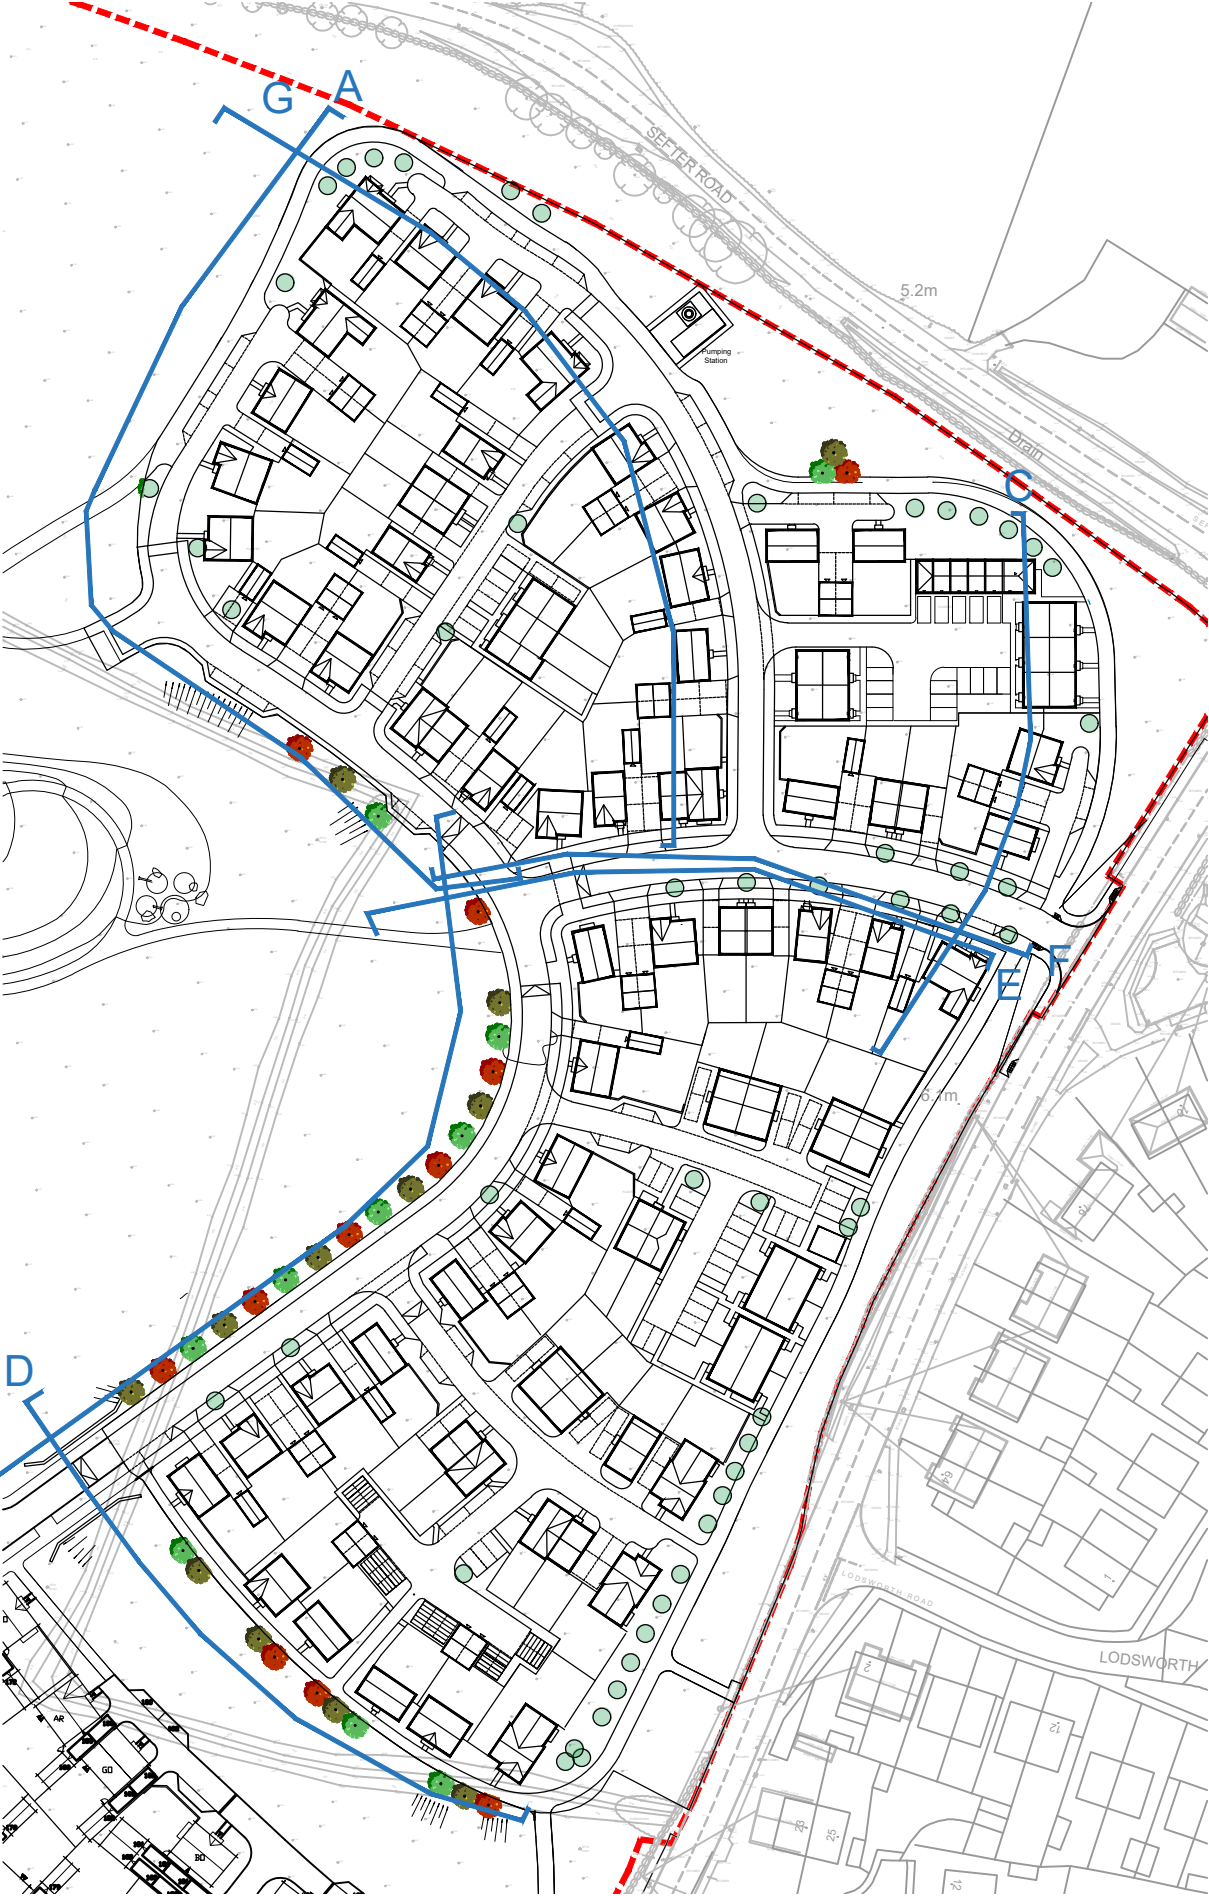

Client's Name
Vistry Group

Job Title
Land Off Hook Lane,
Pagham

Drawing Title
Street Elevations - Sheet 3

Scale
1:200 @ A1 / 1:400 @ A3
metres 4 8 12 16

Drawn LP Checked NF Date 02.02.22

Job No 7134 Drawing No PL-52 Rev P2

Status

APPROVAL

P2	15.02.22	Change to bay location	LP	NF
P1	11.02.22	Planning Submission	LP	NF
Rev	Date	Revision Details	Dr	Ch

ECE Architecture
www.ecearchitecture.com

London: 76 Great Suffolk Street, London, SE1 0BL
T 0207 928 2773 E london@ecearchitecture.com
Sussex: Brooklyn Chambers, 11 Going Road, Worthing, West Sussex, BN12 4AP
T 01903 248777 E sussex@ecearchitecture.com
Bristol: Westworks, Colston Tower, Colston Street, Bristol, BS1 4XE
T 0117 214 1101 E bristol@ecwestworks.com