


- NOTES:
1. Do not scale this drawing. Use figured dimensions only, except for Planning purposes.
 2. All dimensions must be checked on site by the contractor prior to commencement of work.
 3. All construction details are indicative and are to be checked and confirmed on site and any divergences are to be agreed with the Contract Administrator.


THIS DRAWING TO BE READ IN-CONJUNCTION WITH THE BUILDING CONTROL AND CONSTRUCTION NOTES

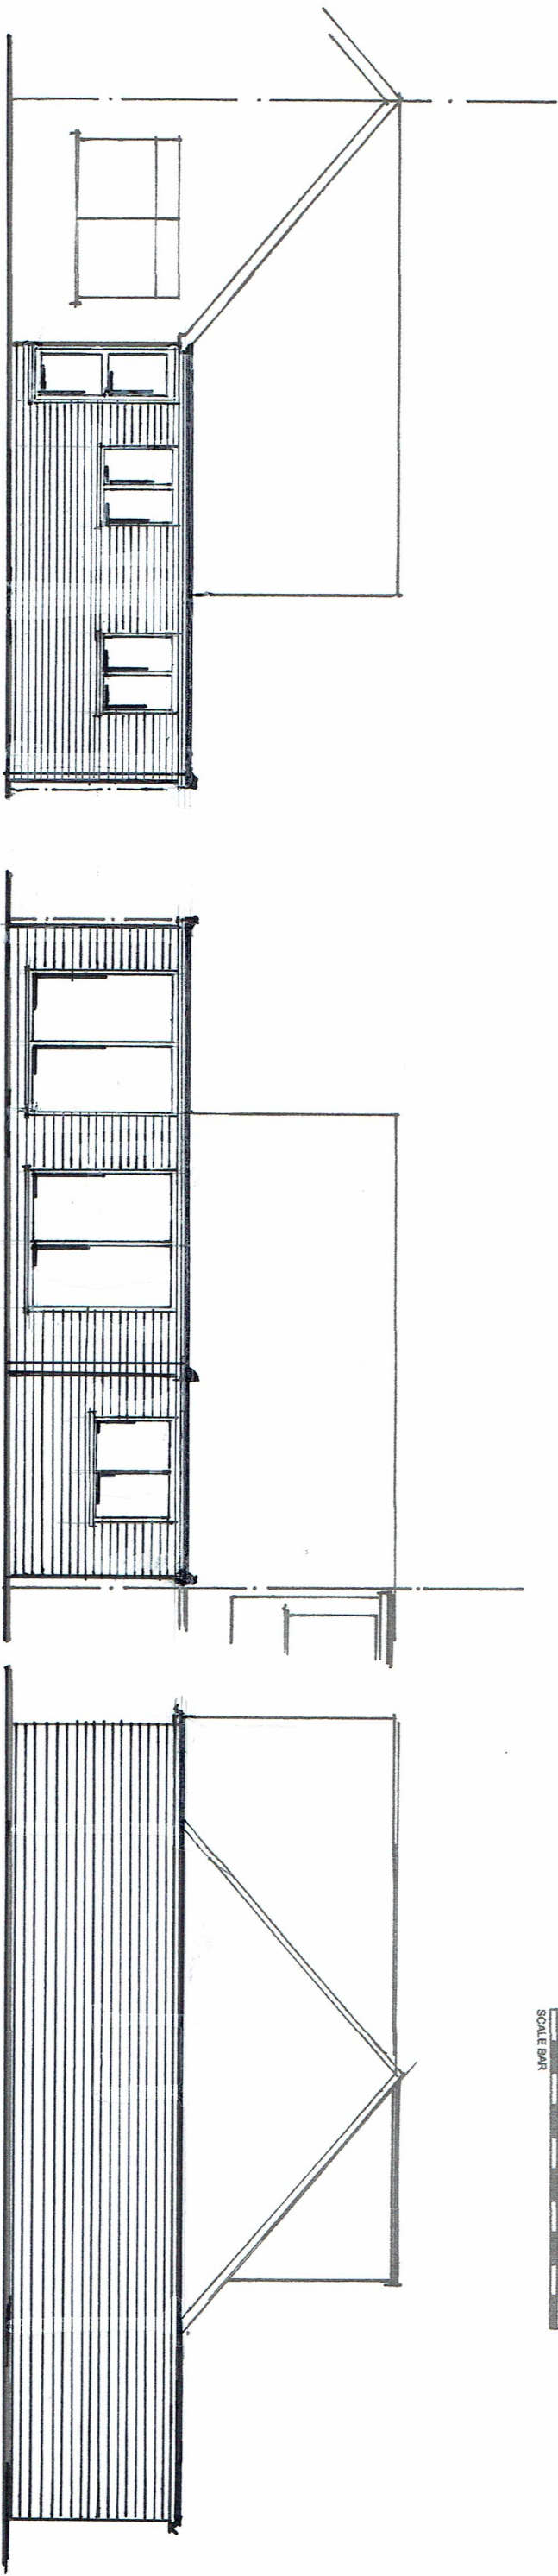

EAST ELEVATION.

WEST ELEVATION.

NORTH ELEVATION.

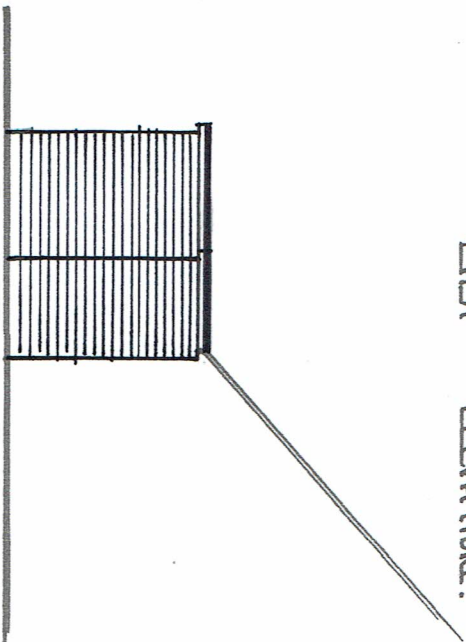

SOUTH ELEVATION.

MATERIALS:-
All New MATERIALS
To MATCH EXISTING MAIN
House.

C.R. BARROW & ASSOCIATES LTD.			
Structural & Architectural Technicians			
Studio 1	Tel: 01243 771158		
Manor Nursery	Mobile: 07816 591480		
Lagness Road			
Chichester			
West Sussex			
PO20 1LJ			
E-Mail: chris.barrow@hotmail.co.uk			

ELEVATIONS. [As Proposed]			
Scale	1:100	Drawn By	C.R.B.
Date	FEB.15	Checked	
Drawing Number	1194-5		

Extension – 94 Harbour View Road, Pagham, Bognor Regis,
West Sussex, PO21 4RH.