


NOTES:
1. Do not scale this drawing. Use figured dimensions only, except for Planning purposes.
2. All dimensions must be checked on site by the contractor prior to commencement of work.
3. All construction details are indicative and are to be checked and confirmed on site and any divergences are to be agreed with the Contract Administrator.



SITE BLOCK PLAN
Scale 1:500

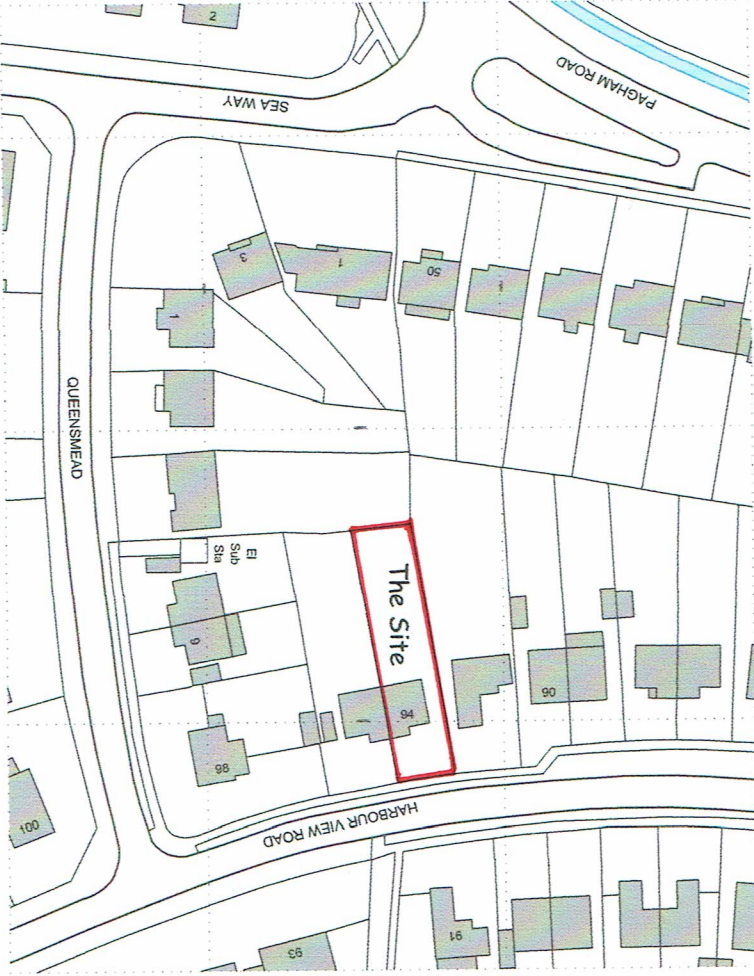

SITE LOCATION PLAN
Scale 1:1250

REV. A. 15.15 Site Plan
Entered by Rev.

C.R. BARROW & ASSOCIATES LTD.
Structural & Architectural Technicians

Studio 1
Manor Nursery
Lagness Road
Chichester
West Sussex
PO20 1LJ

Tel: 01243 771158
Mobile: 07816 591480
E-Mail: chris.barrow@hotmail.co.uk

SITE LOCATION & BLOCK PLANS



Scale	1:1250 - 1:500	Drawn By	ACB
Date	26/02/2015	Checked	CB
Drawing Number	1194 - 01A		

New Extension
94 Harbour View Road, Pagham, Bognor Regis, West Sussex. PO21 4RH.