


- NOTES:
1. Do not scale this drawing. Use figured dimensions only, except for Planning purposes.
 2. All dimensions must be checked on site by the contractor prior to commencement of work.
 3. All construction details are indicative and are to be checked and confirmed on site and any divergences are to be agreed with the Contract Administrator.


THIS DRAWING TO BE READ IN-CONJUNCTION WITH THE BUILDING CONTROL AND CONSTRUCTION NOTES

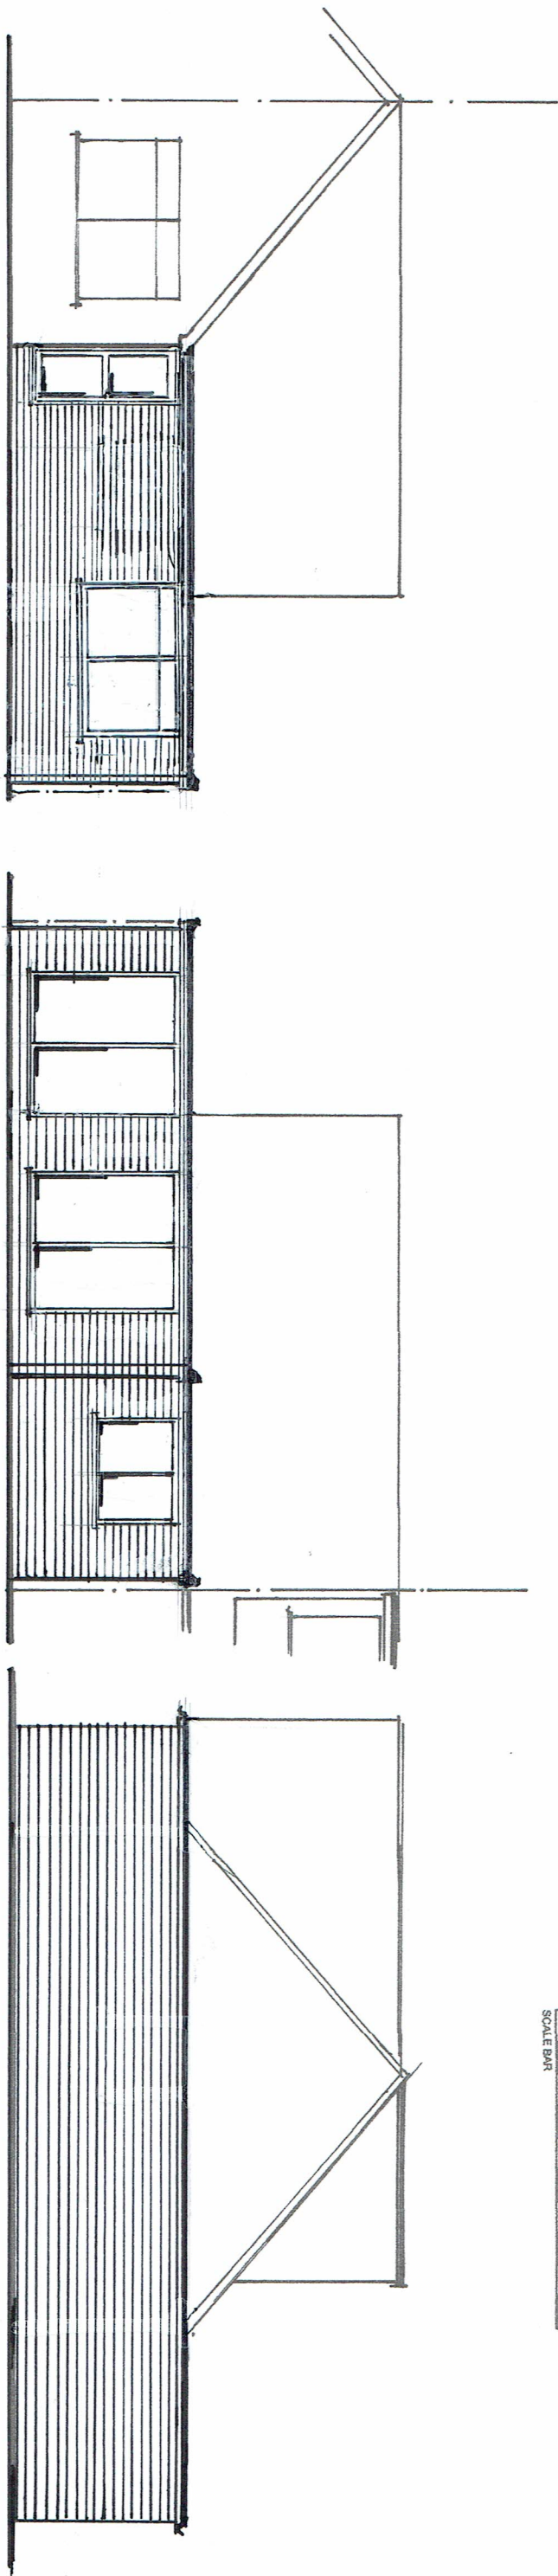

EAST ELEVATION.

WEST ELEVATION.

NORTH ELEVATION.

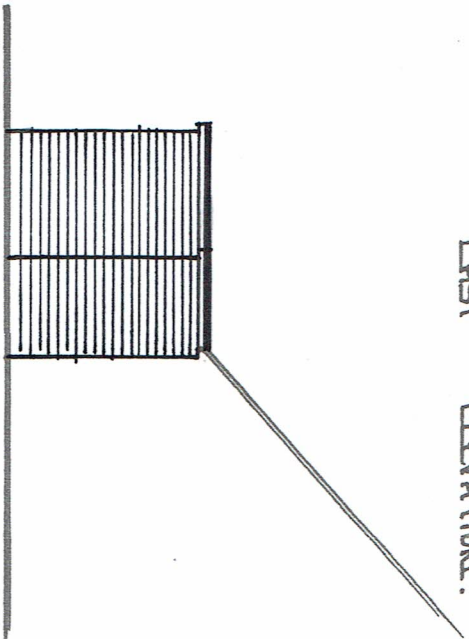

SOUTH ELEVATION.

MATERIALS:-
All New MATERIALS
To MATCH EXISTING MAIN
House.

REVA. MAT. 15' EAST
ELEVATION AMENDED:


C.R. BARROW & ASSOCIATES LTD.	
Structural & Architectural Technicians	
Studio 1	Tel: 01243 771158
Manor Nursery	Mobile: 07816 591480
Lagness Road	
Chichester	
West Sussex	
PO20 1LJ	E-Mail: chris.barrow@hotmail.co.uk

ELEVATIONS. [As Proposed]	
Scale	1:100
Date	FEB. 15'
Drawn By	C.R.B.
Checked	
Drawing Number	1194-5A

Extension – 94 Harbour View Road, Pagham, Bognor Regis,
West Sussex, PO21 4RH.

- NOTES:
1. Do not scale this drawing. Use figured dimensions only, except for Planning purposes.
 2. All dimensions must be checked on site by the contractor prior to commencement of work.
 3. All construction details are indicative and are to be checked and confirmed on site and any divergences are to be agreed with the Contract Administrator.

THIS DRAWING TO BE READ IN-CONJUNCTION WITH THE BUILDING CONTROL AND CONSTRUCTION NOTES

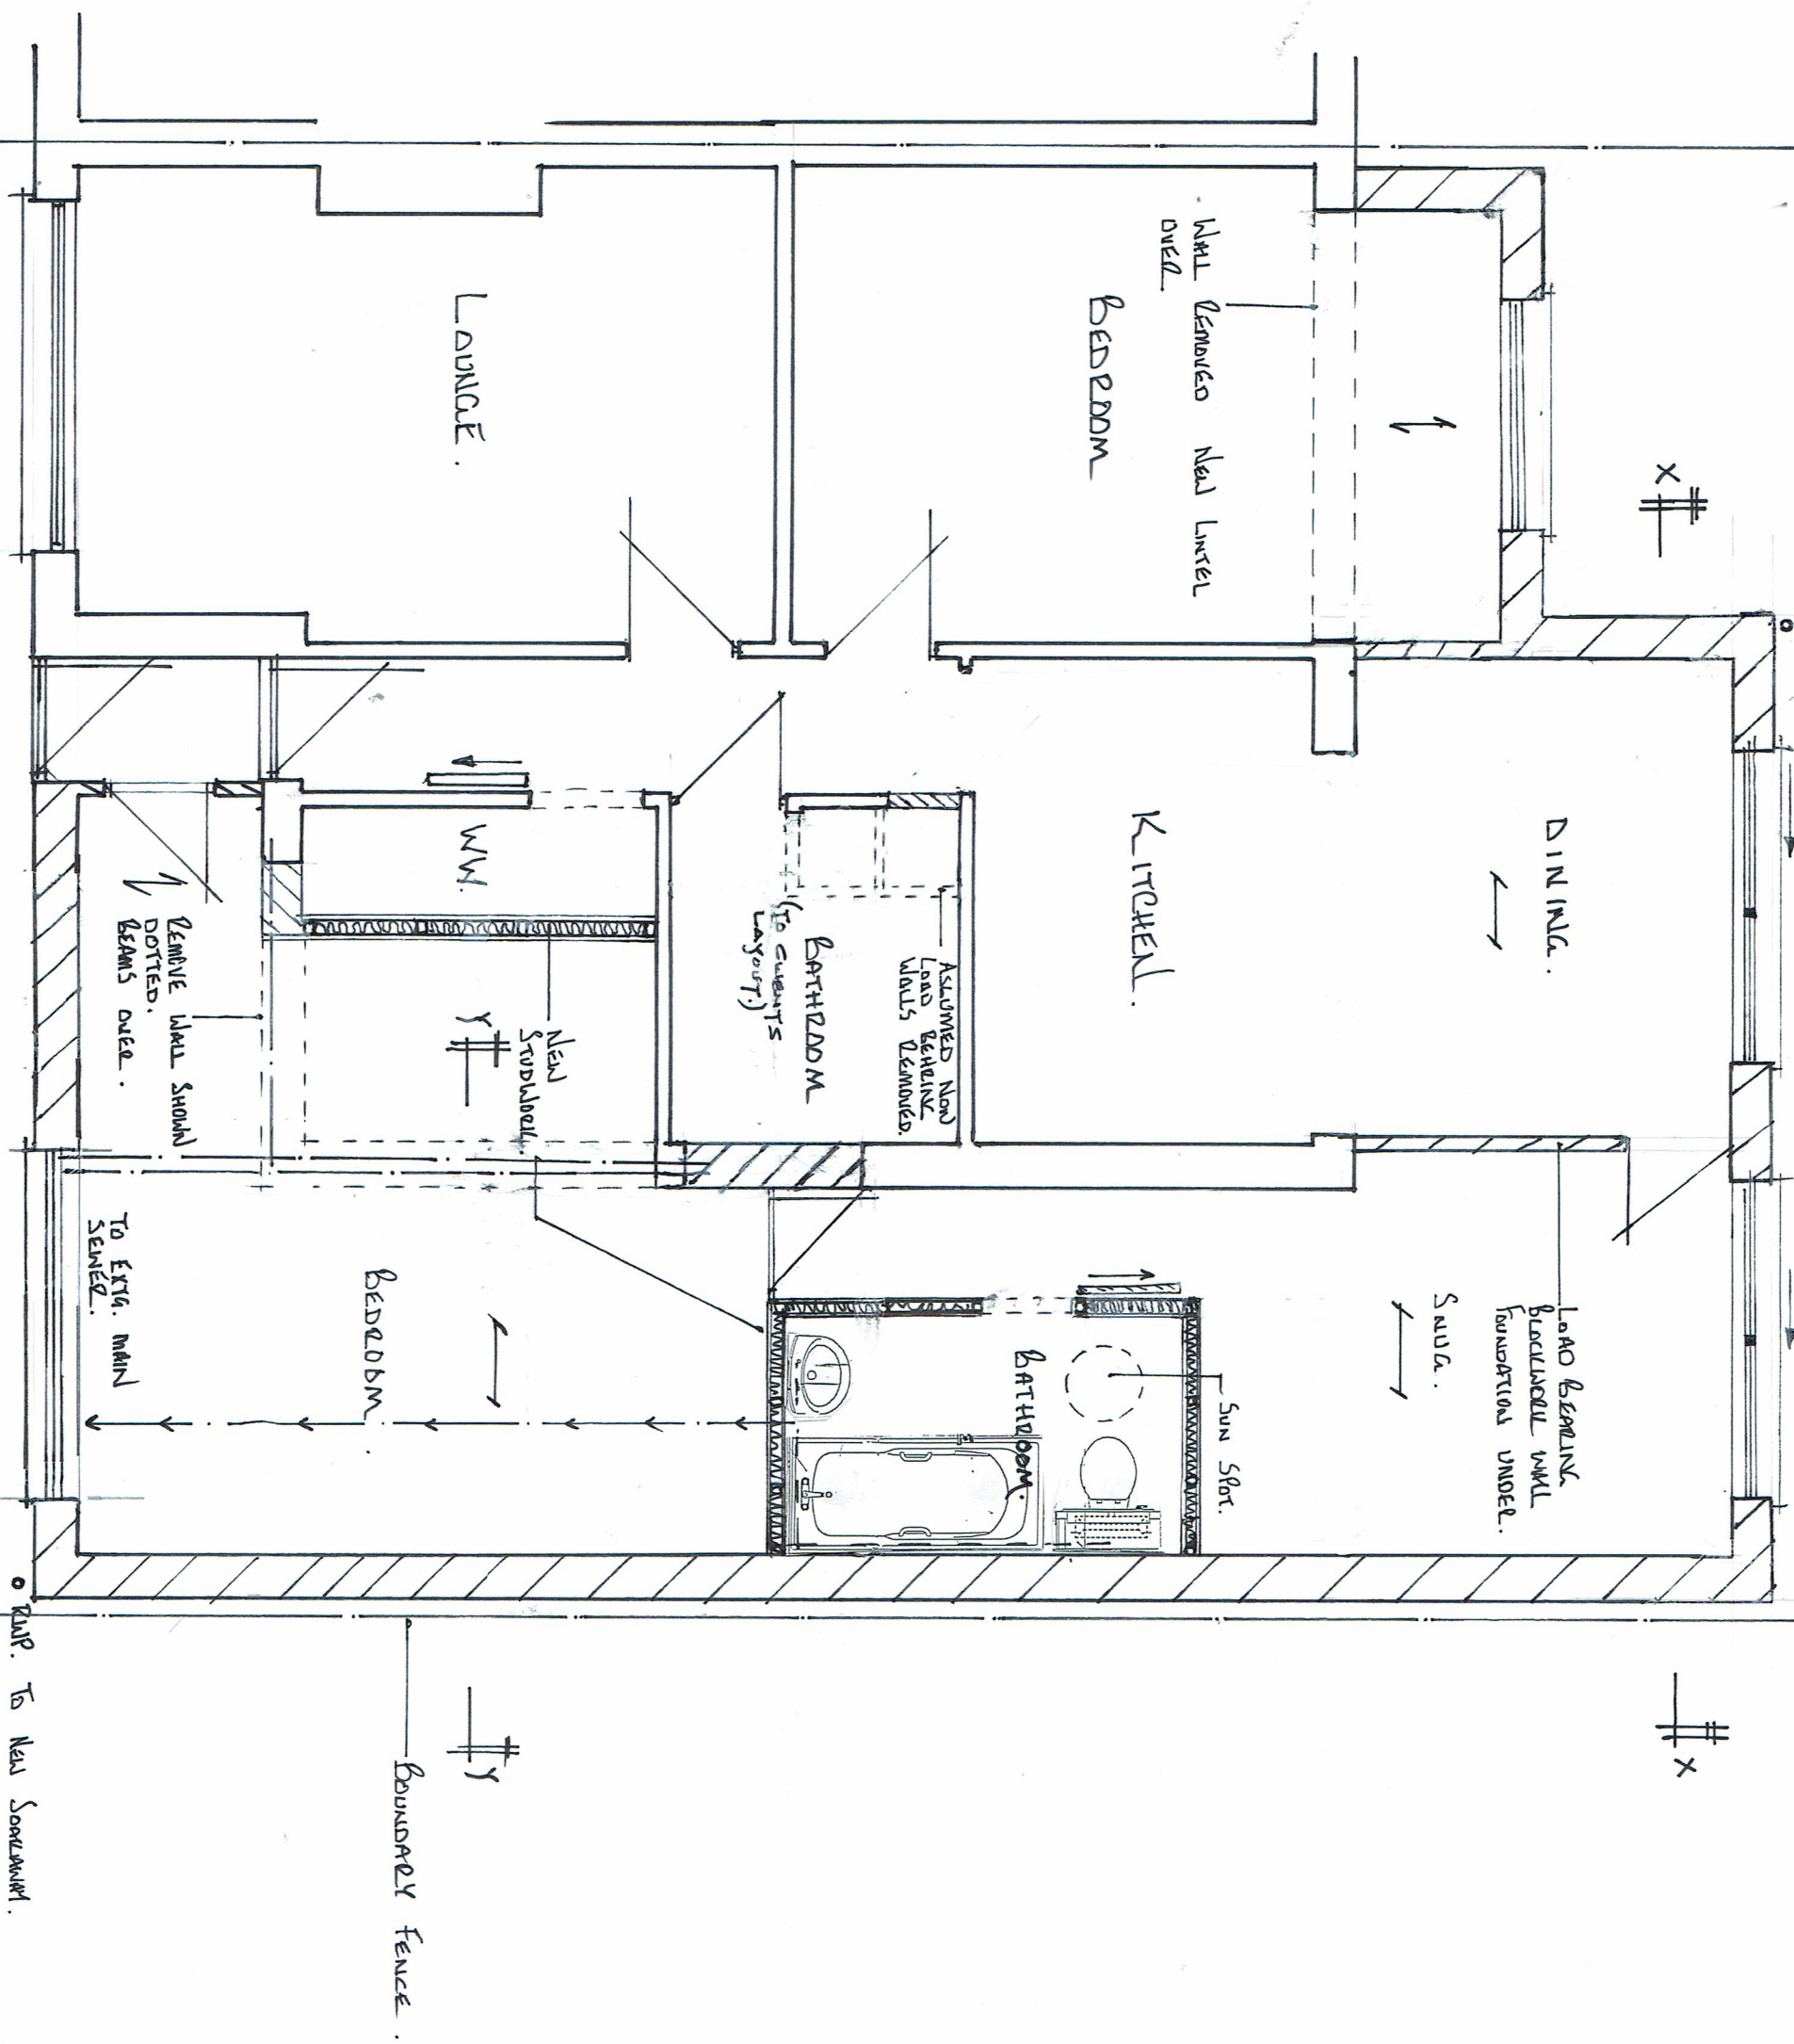

Extension – 94 Harbour View Road, Pagham, Bognor Regis,
West Sussex, PO21 4RH.

Dev.A. Matis' Front Elevation Window.

C.R. BARROW & ASSOCIATES LTD.
Structural & Architectural Technicians

Studio 1
Manor Nursery
Lagness Road
Chichester
West Sussex
PO20 1LJ

Tel: 01243 771158
Mobile: 07816 591480

E-Mail: chris.barrow@hotmail.co.uk

Ground Floor Plan.
[As Proposed.]

Scale: 1:50
Date: FEB.15

Drawn By: C.R.B.
Checked: A

Drawing Number: 1194-4A