
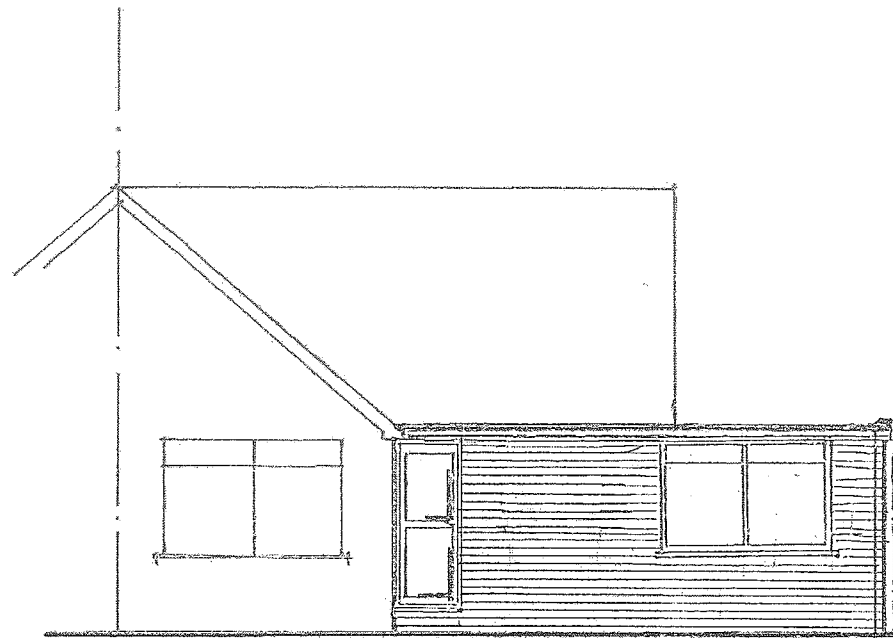



NOTES:

1. Do not scale this drawing. Use figured dimensions only, except for Planning purposes.
2. All dimensions must be checked on site by the contractor prior to commencement of work.
3. All construction details are indicative and are to be checked and confirmed on site and any divergence's are to be agreed with the Contract Administrator.


THIS DRAWING TO BE READ IN-CONJUNCTION WITH THE BUILDING CONTROL AND CONSTRUCTION NOTES

 


EAST ELEVATION.

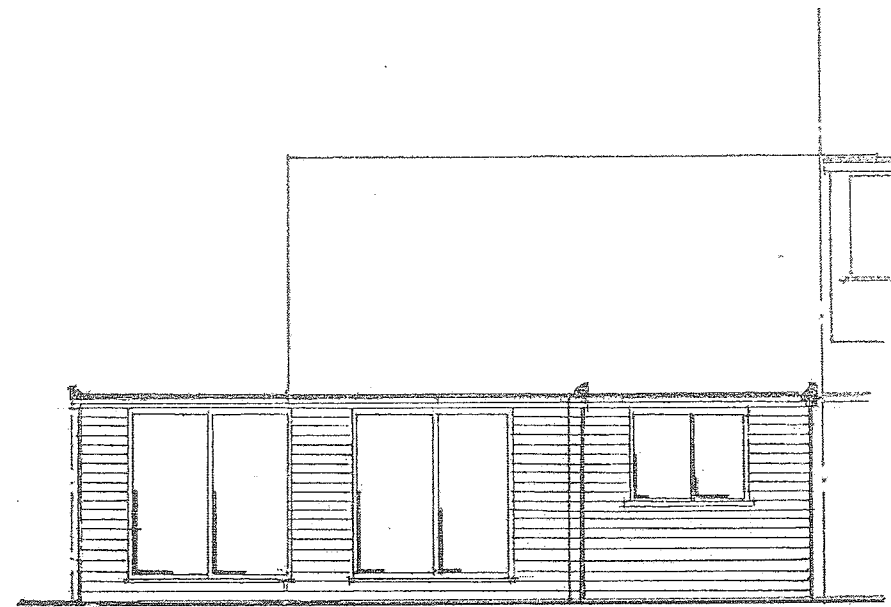

WEST ELEVATION.

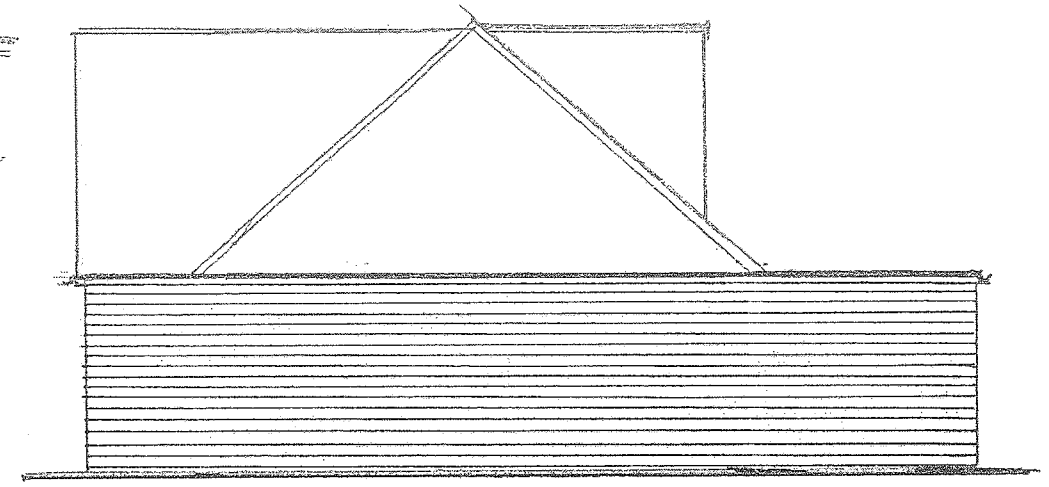

NORTH ELEVATION.

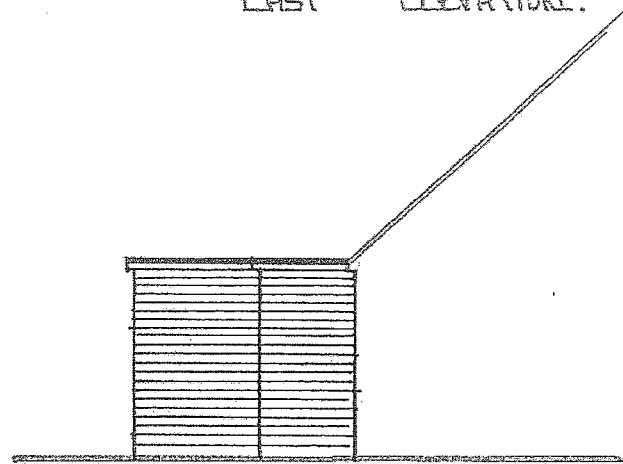

SOUTH ELEVATION.

MATERIALS:-

ALL NEW MATERIALS
TO MATCH EXTG MAIN
HOUSE.

REV.A. MAY.15. EAST
ELEVATION AMENDED:

C.R. BARROW & ASSOCIATES LTD.
Structural & Architectural Technicians

Studio 1
Manor Nursery
Lagness Road
Chichester
West Sussex
PO20 1LJ

Tel: 01243 771158
Mobile: 07816 591480

E-Mail: chris.barrow@hotmail.co.uk

ELEVATIONS. [As Proposed.]

Scale 1:100 Drawn By C.R.B.

Date FEB.15. Checked

Drawing Number 1194-5A

Extension – 94 Harbour View Road, Pagham, Bognor Regis,
West Sussex, PO21 4RH.