
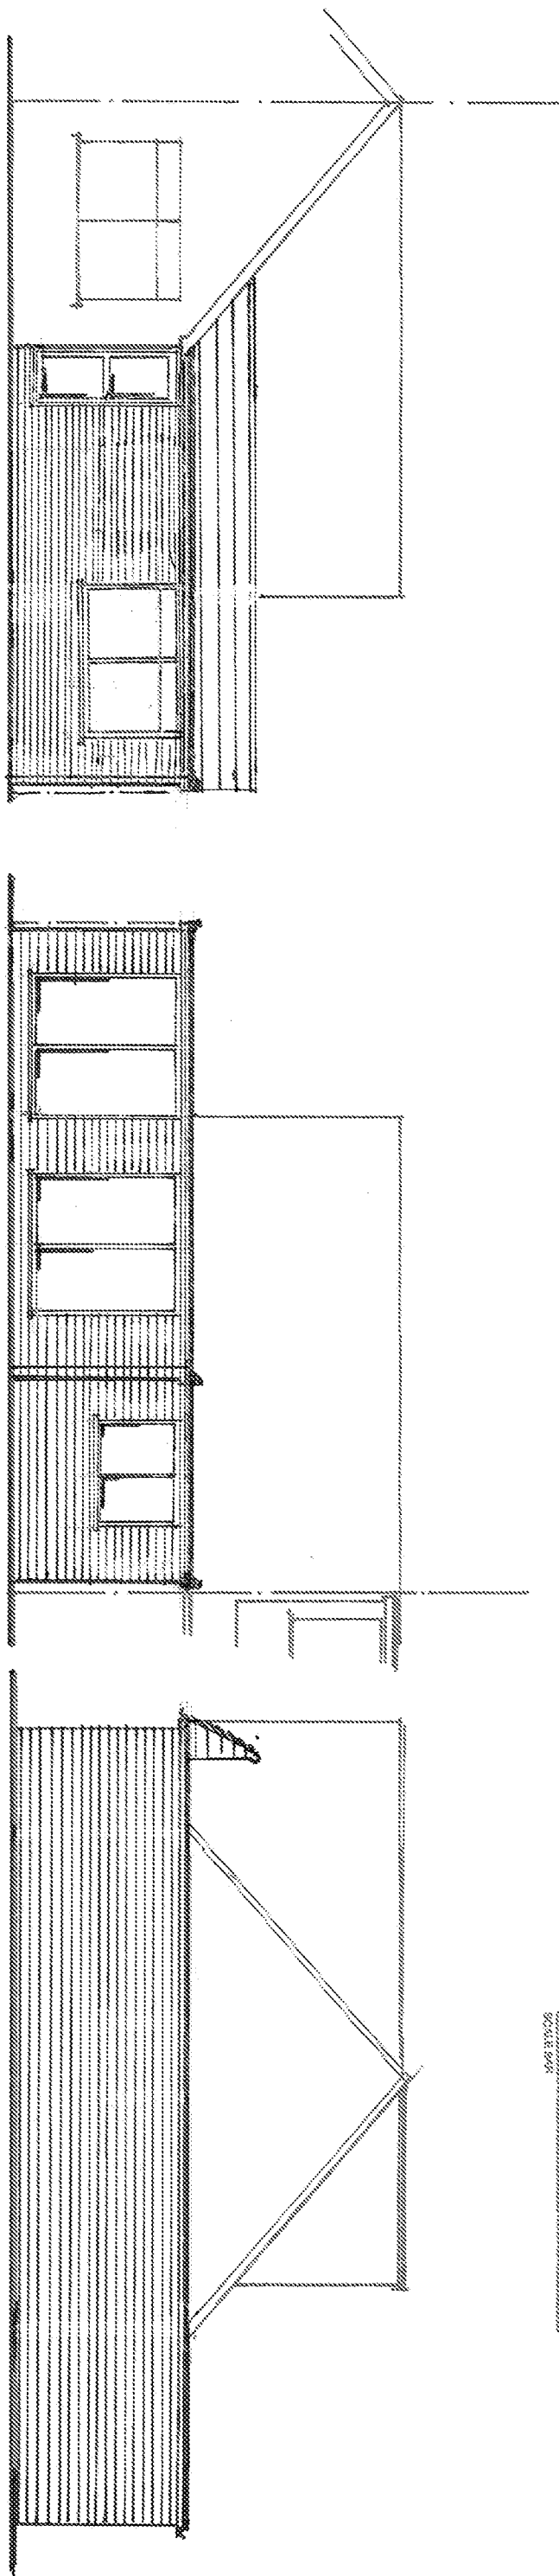


- NOTES:
1. Do not scale this drawing. Use figured dimensions only, except for Planning purposes.
 2. All dimensions must be checked on site by the contractor prior to commencement of work.
 3. All construction details are indicative and are to be checked and confirmed on site and any divergences are to be agreed with the Contract Administrator.


THIS DRAWING TO BE READ IN CONJUNCTION WITH THE BUILDING CONTROL AND CONSTRUCTION NOTES

 

East Elevation.

West Elevation.

North Elevation.

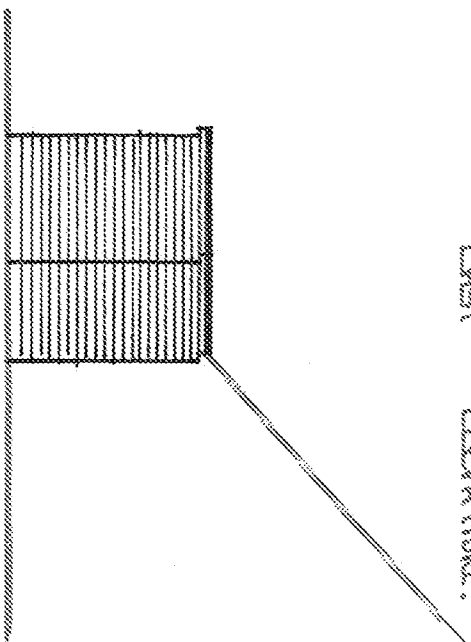

South Elevation.


MATERIALS:-
All New materials
To match Extra main
House.

GENA. MATRIS' EAST
ELEVATION AMENDED:
KEN B. FALSE ROOF
APPROVED.

C.R. BARROW & ASSOCIATES LTD.			
Structural & Architectural Technicians			
Studio 1	Tel:	01340 771158	
Minor Nursery	Mobile:	07810 691480	
Lagness Road	Chichester		
West Sussex	PO20 1LJ		
E-Mail:		cristy.barrow@btinternet.co.uk	

ELEVATIONS. [As Revised]			
Scale	1:100	Drawn by	C.R.B.
Date	Feb. 15	Checked	
Drawing Number	1194-5	AS	


Extension – 94 Harbour View Road, Pagham, Bognor Regis,
West Sussex, PO21 4RH.

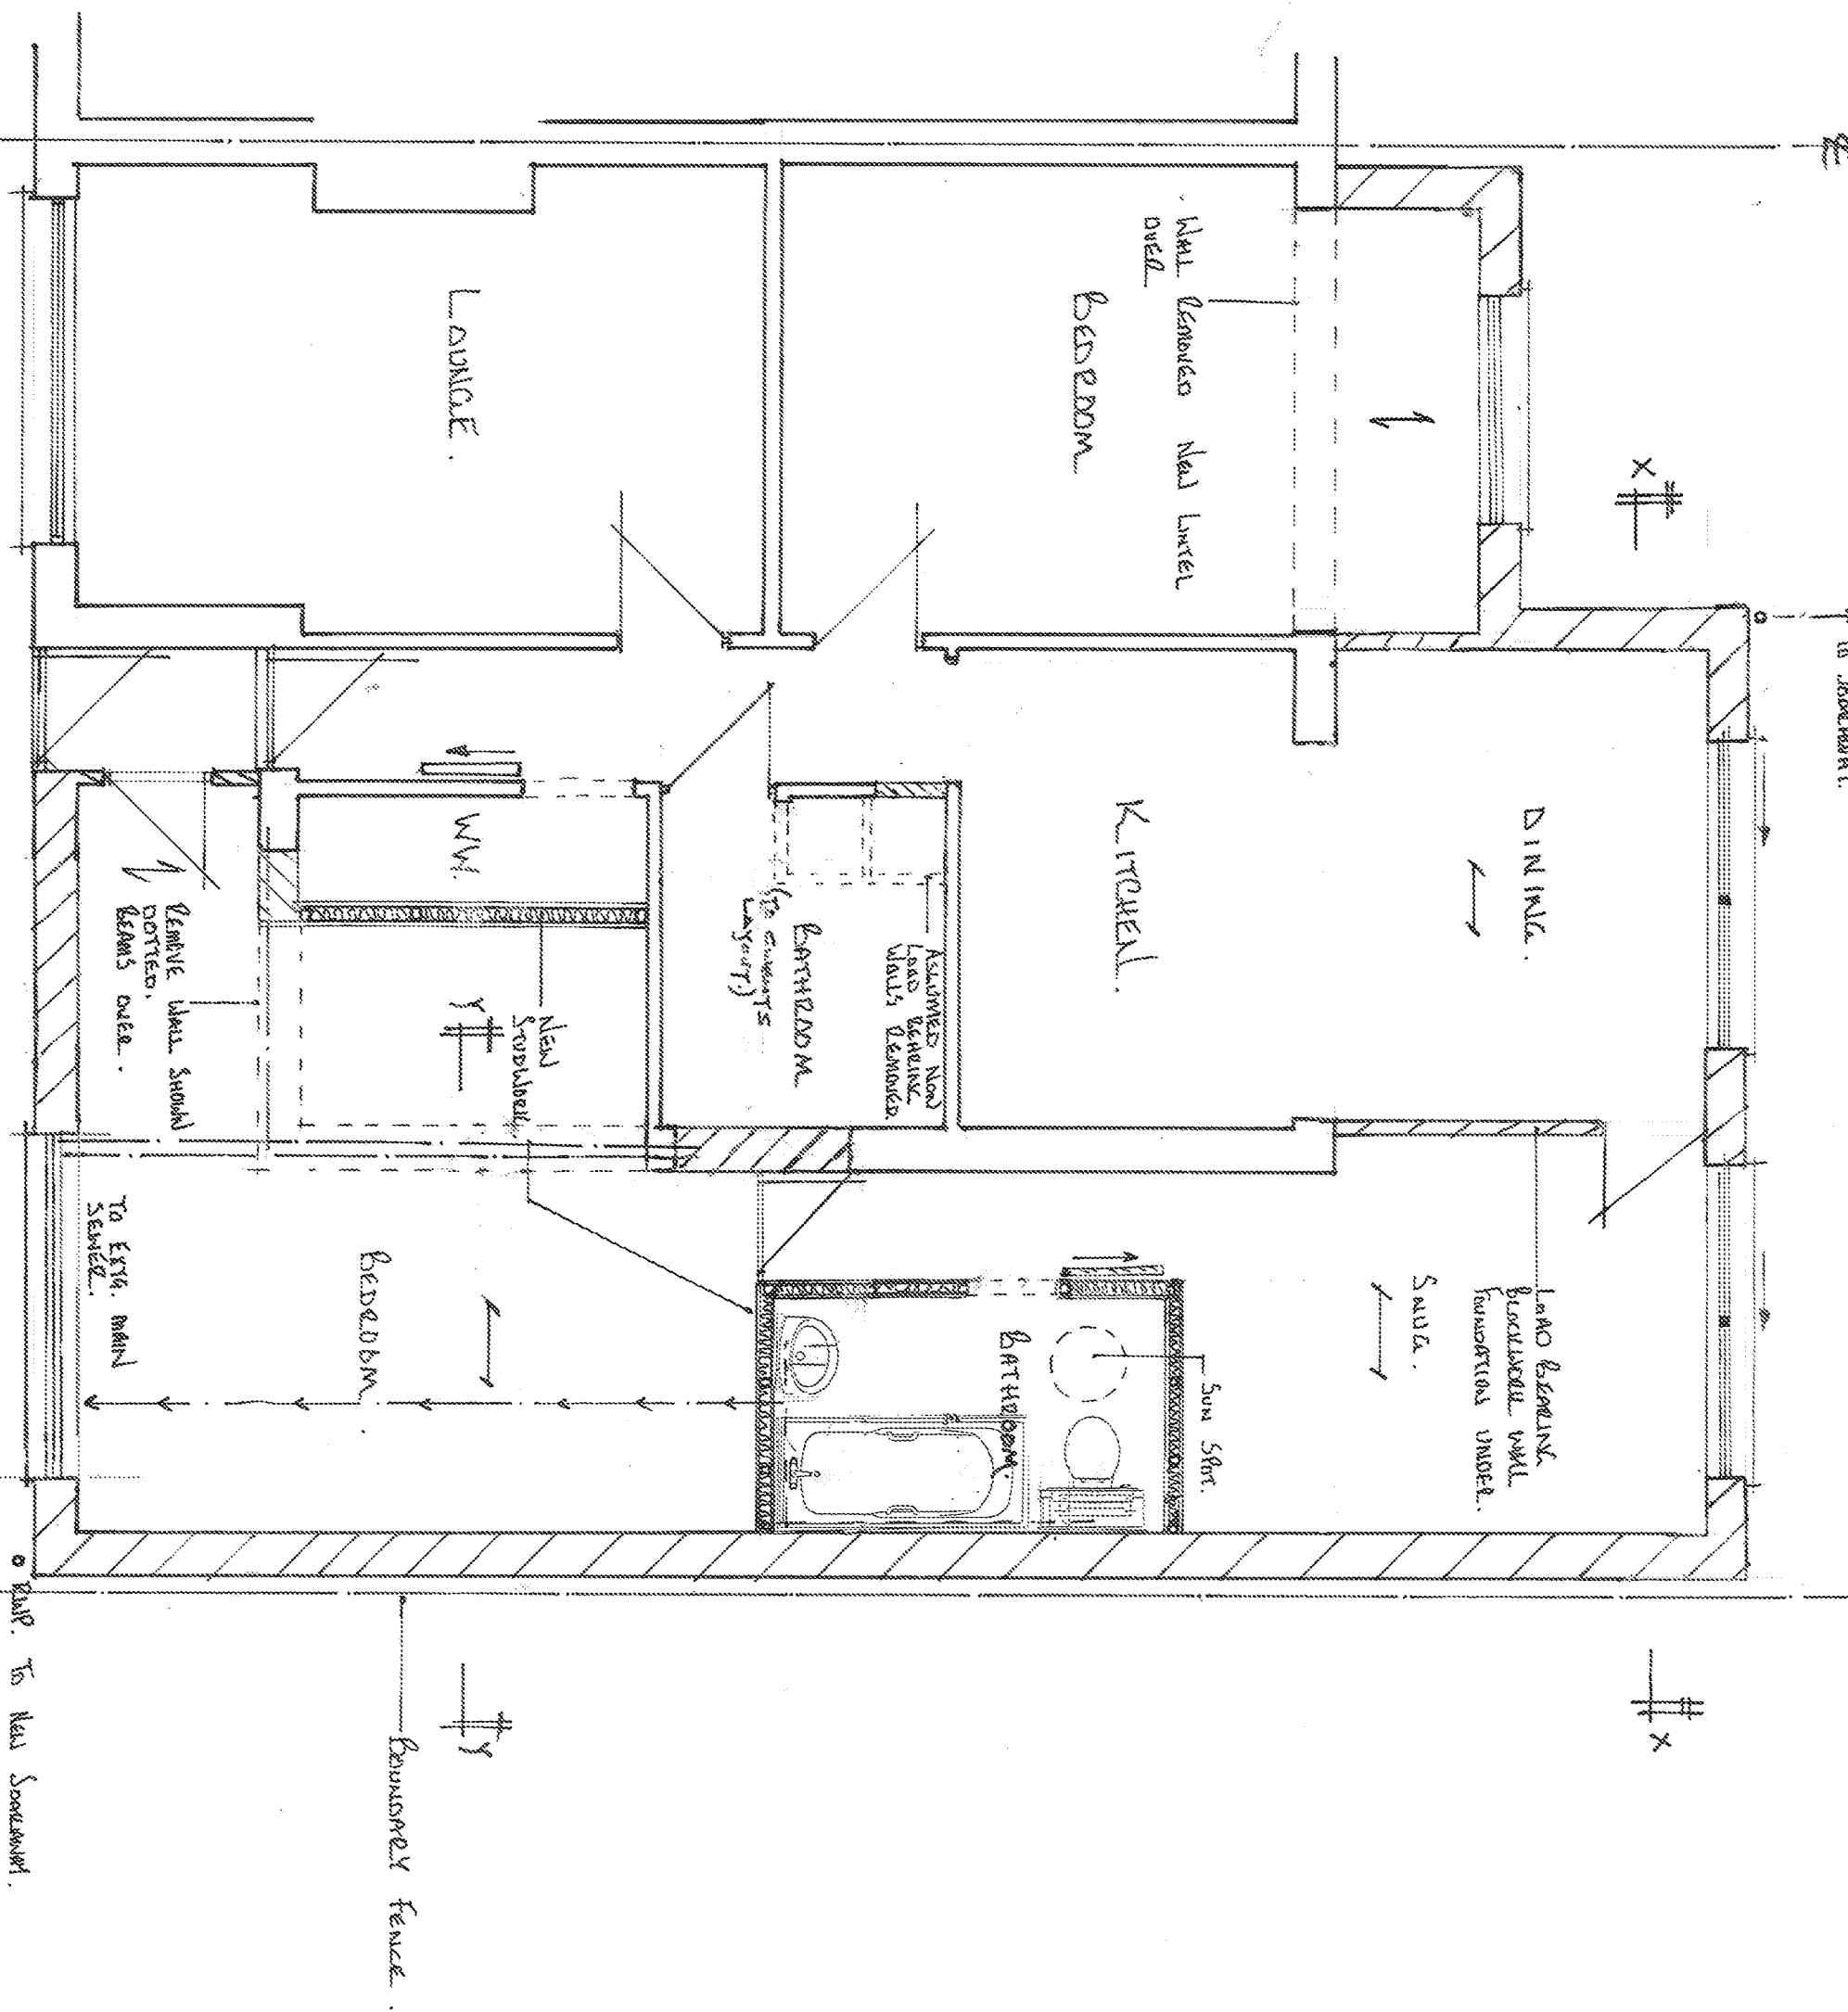

Extension - 94 Harbour View Road, Pagham, Bognor Regis,
West Sussex, PO21 4RH.

- NOTES:
1. Do not scale this drawing. Use figured dimensions only, except for Planning purposes.
 2. All dimensions must be checked on site by the contractor prior to commencement of work.
 3. All construction details are indicative and are to be checked and confirmed on site and any divergences are to be agreed with the Contract Administrator.

THIS DRAWING TO BE READ IN CONJUNCTION WITH THE BUILDING CONTROL AND CONSTRUCTION NOTES

 

Chris Barrow's *From Extension to Home*
C.R. BARROW & ASSOCIATES LTD.
 Structural & Architectural Technicians
 Studio 1 Tel: 01243 771158
 Manor Nursery Tel: 07816 581480
 Lagrange Road
 Chichester
 West Sussex
 PO20 1LJ
 E-Mail: chris.barrow@hotmail.co.uk

Design From Plan
As Proposed

Scale	1:50	Drawn By	C.R.B.
Date	FEB. 15	Checked	
Drawing Number	1194-4A		