



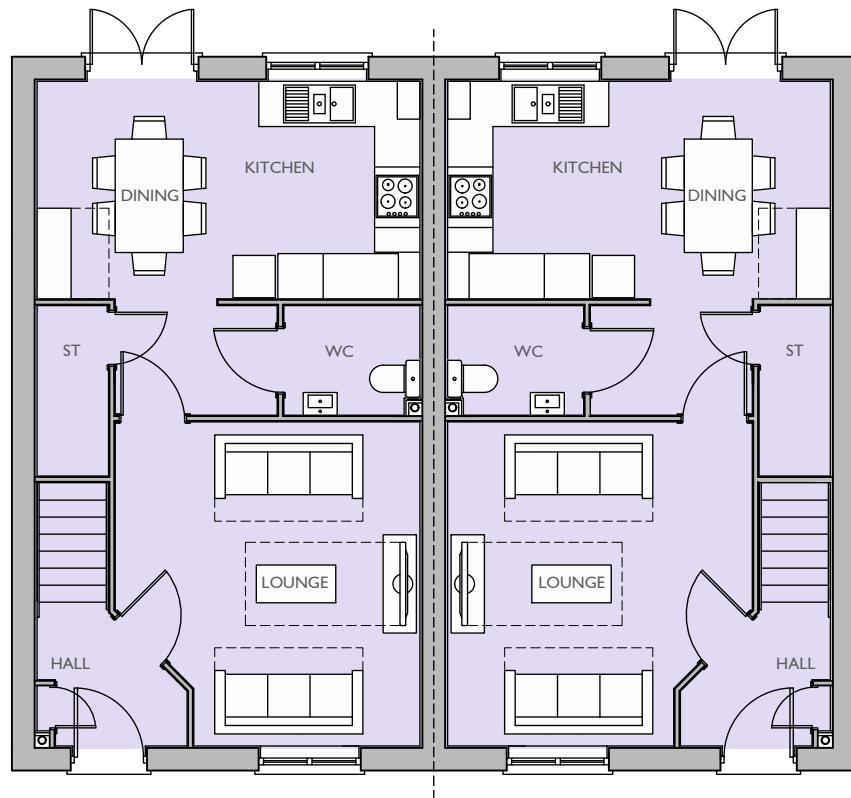

GROUND FLOOR PLAN

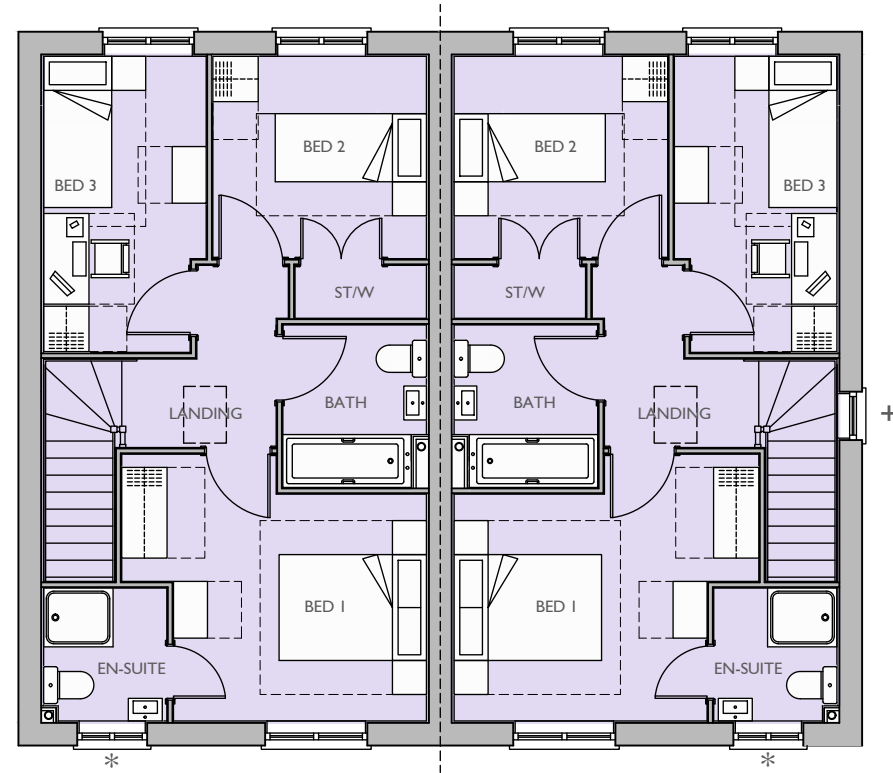

FIRST FLOOR PLAN
* OBSCURE GLAZED WINDOW
+ WINDOW TO PLOT 107 ONLY

Plot No :
23 & 24 (AS), 36 & 37 (AS), 51 & 52 (AS),
76 & 77 (AS), 107 & 108 (AS), 170 & 171
(AS), 193 & 194 (AS), 195 & 196 (AS), 234
& 235 (AS), 236 & 237 (AS)

Plot Description :
3 BED (4 PERSON)
2.0 STOREY HOUSE
GROSS AREA 976 FT² (90.60 M²)
NET AREA 958 FT² (89.02 M²)

Drawn by : KD Checked by : BB

Scale @ A3:
0 1 2 3 4 5m
Scale 1:100

Date: JANUARY 2020

Rev	Date	Drawn	Checked

Drg No: CB_84_139_C_NA32_P02

Rev:

Project:
LAND NORTH OF SEFTER ROAD
PAGHAM

Title:
CORE
NA32 FLOOR PLANS

Client:

Taylor Wimpey



Cooper Baillie Limited - Connaught House, 24 Guildford Road, Bagshot, Surrey GU19 5JN - Telephone 01276 450039 - www.cooperbaillie.co.uk
This drawing and the works depicted are the copyright of Cooper Baillie Ltd. and may not be reproduced or amended except by written permission. No liability will be accepted for amendments made by other persons.