



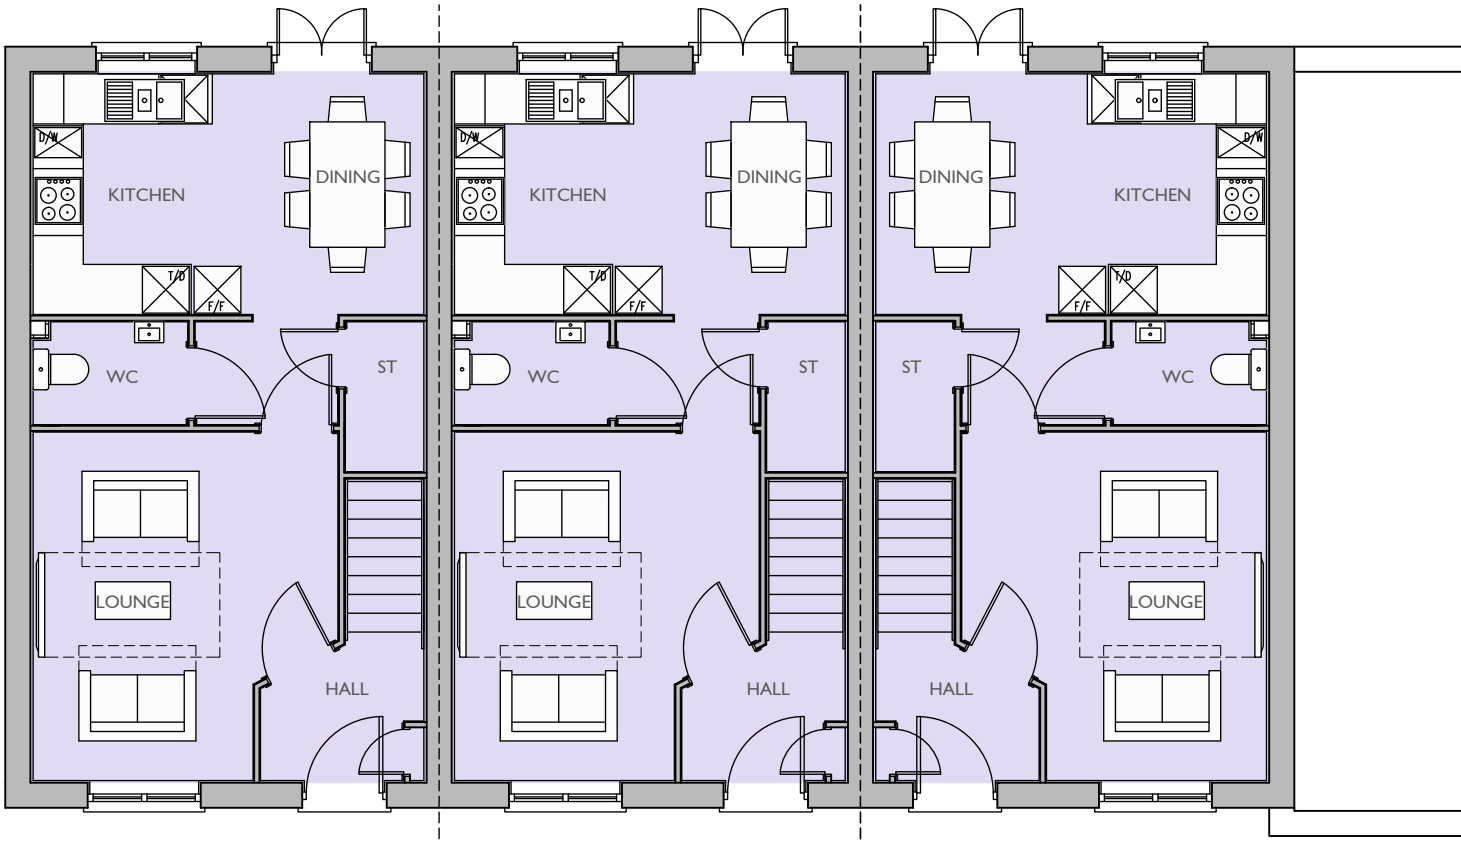

GROUND FLOOR PLAN

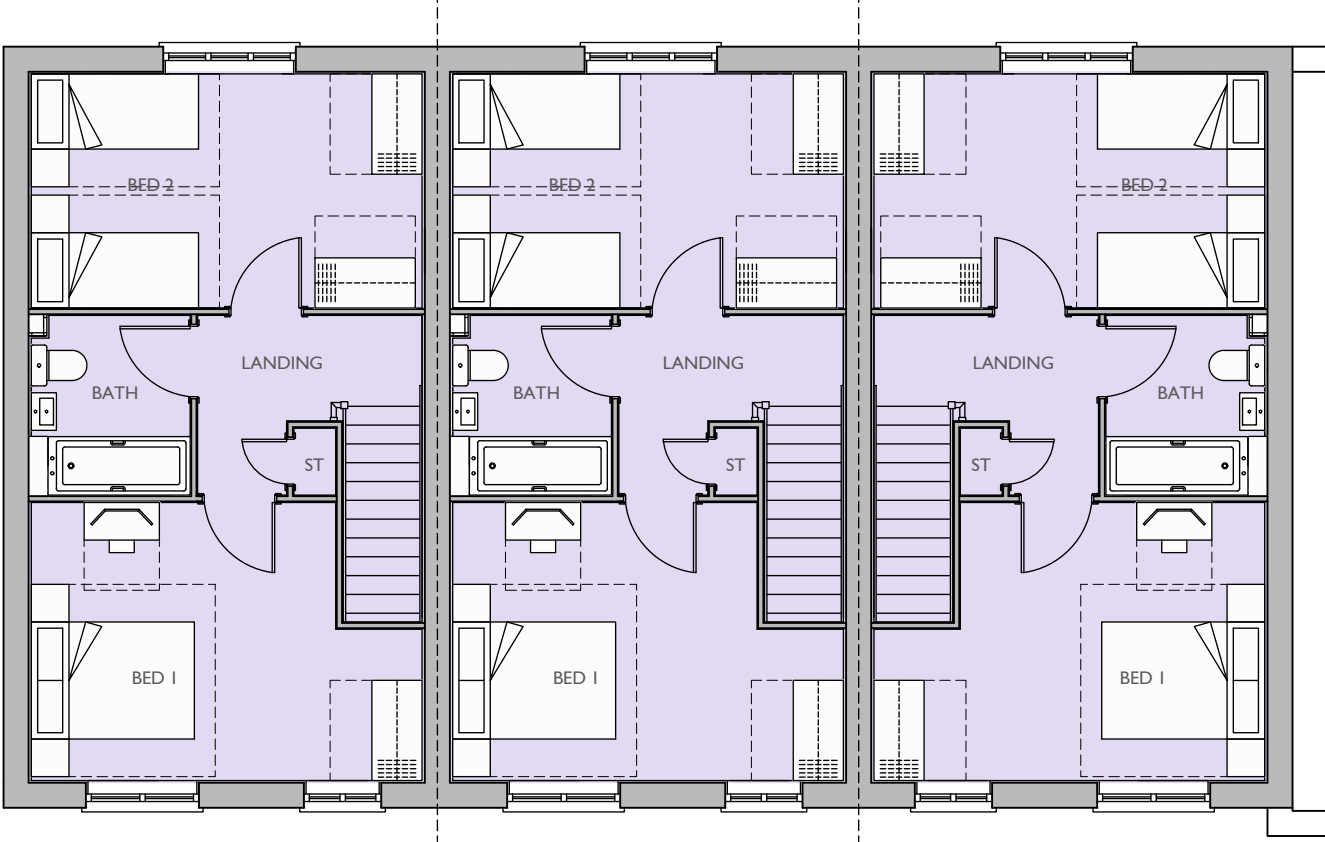

FIRST FLOOR PLAN

Plot No :
176, 177 & 178 (AS)

Plot Description :
2 BED (4 PERSON)
2.0 STOREY HOUSE
GROSS AREA 864 FT² (80 M²)
NET AREA 850 FT² (79 M²)

Drawn by : LRD Checked by : BB

Scale @ A3:
0 1 2 3 4 5m
Scale 1:100

Date: JANUARY 2020

Rev	Date	Drawn	Checked

Drg No: CB_84_139_FS_NA22_P02 Rev:

Project:
LAND NORTH OF SEFTER ROAD
PAGHAM

Title:
FOCAL SPACE
NA22 FLOOR PLANS

Client:
Taylor Wimpey

COOPERBAILLIE

Cooper Baillie Limited - Connaught House, 24 Guildford Road, Bagshot, Surrey GU19 5JN - Telephone 01276 450039 - www.cooperbaillie.co.uk
This drawing and the works depicted are the copyright of Cooper Baillie Ltd. and may not be reproduced or amended except by written permission. No liability will be accepted for amendments made by other persons.