


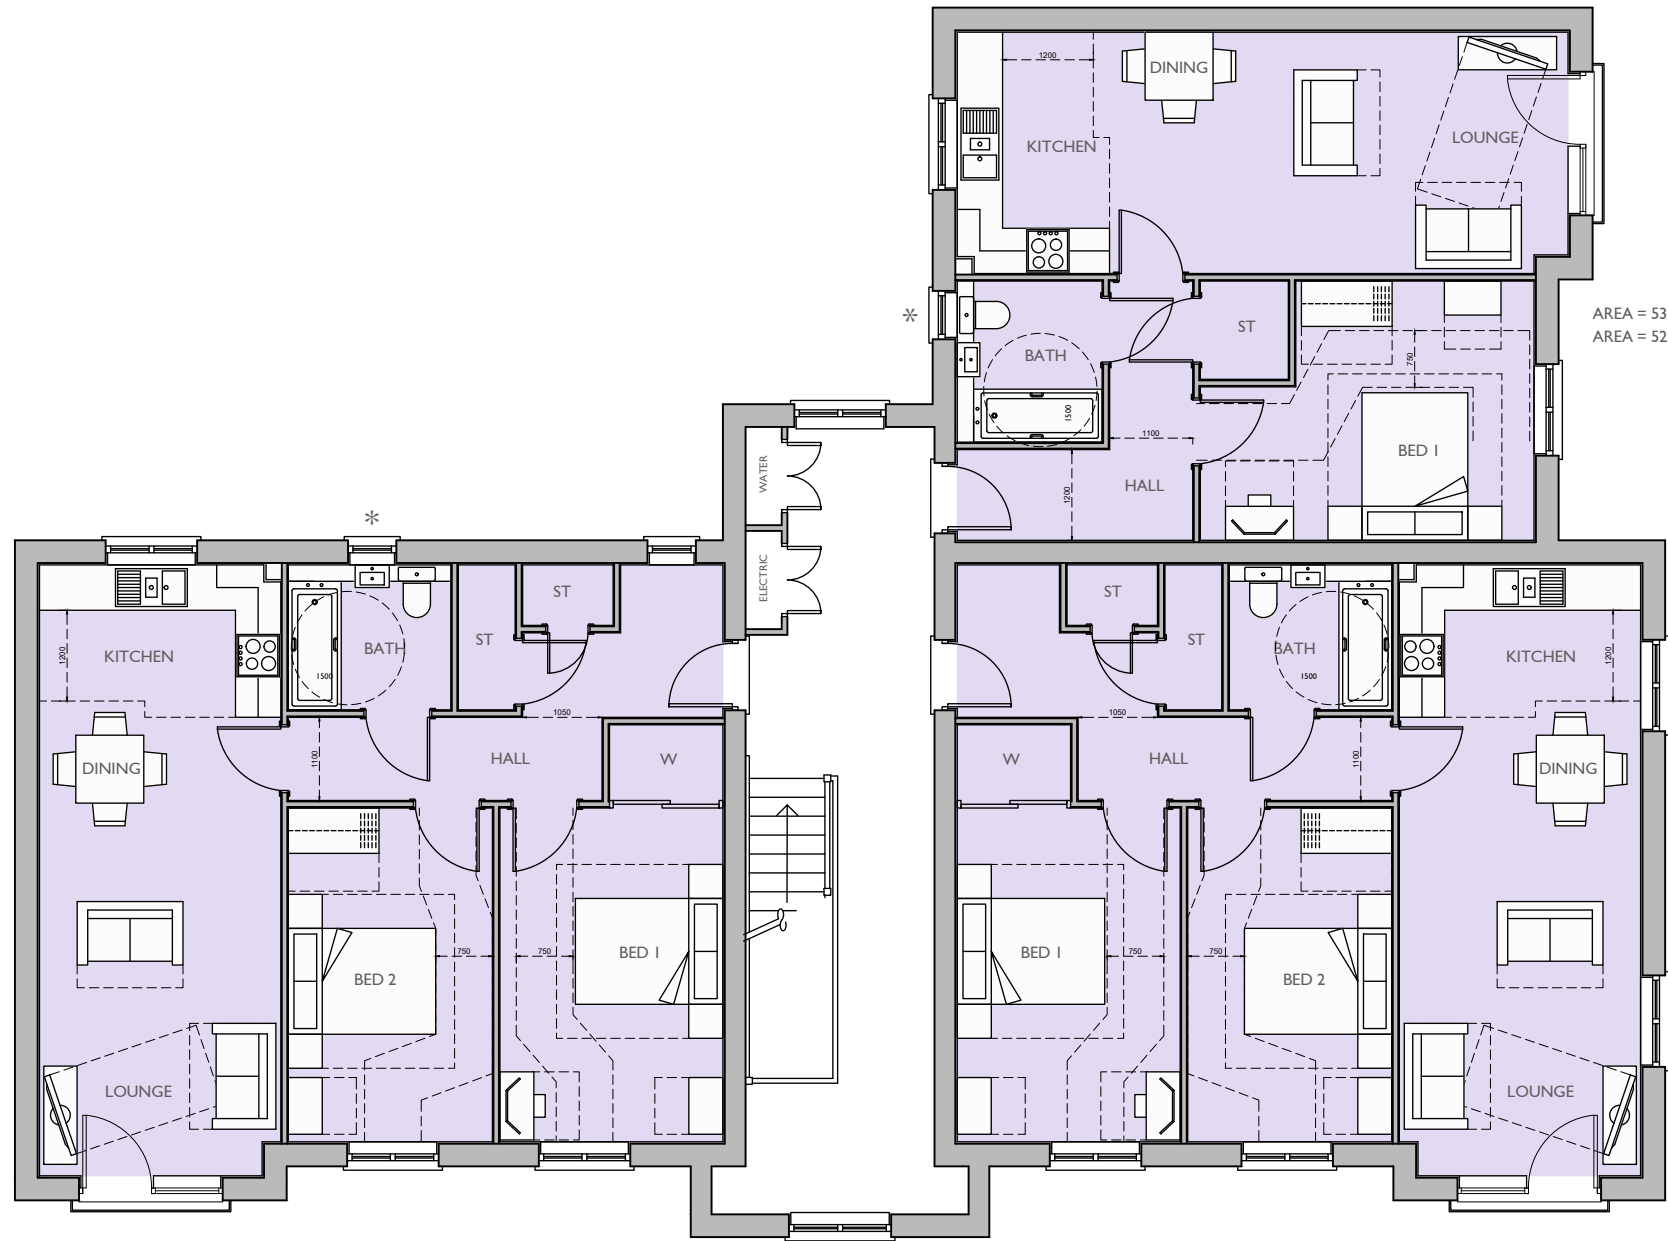

AREA = 71.2 M² / 766 Ft² (Gross)
AREA = 70.3 M² / 757 Ft² (Net)

AREA = 53.3 M² / 574 Ft² (Gross)
AREA = 52.6 M² / 566 Ft² (Net)

AREA = 71.2 M² / 766 Ft² (Gross)
AREA = 70.3 M² / 757 Ft² (Net)

SECOND FLOOR PLAN
* OBSCURED GLAZING

Plot No :
97 - 105 (AS)

Plot Description :
1 BED FLAT (2 PERSON)
GROSS AREA 574 FT² (53.3 M²)
NET AREA 566 FT² (52.6 M²)
2 BED FLAT (4 PERSON)
GROSS AREA 766 FT² (71.2 M²)
NET AREA 757 FT² (70.3 M²)

Drawn by : MIF	Checked by : BB
Scale @ A3:	
0 1 2 3 4 5m	
Scale 1:100	

Date: FEBRUARY 2020				
Rev	Date	Drawn	Checked	
Drg No: CB_84_139_FS_1/2BF_P03			Rev: <table><tr><td> </td></tr></table>	

Project:
LAND NORTH OF SEFTER ROAD
PAGHAM
Title:
FOCAL SPACE
1BF & 2BF FLOOR PLANS

Client:
Taylor Wimpey

