


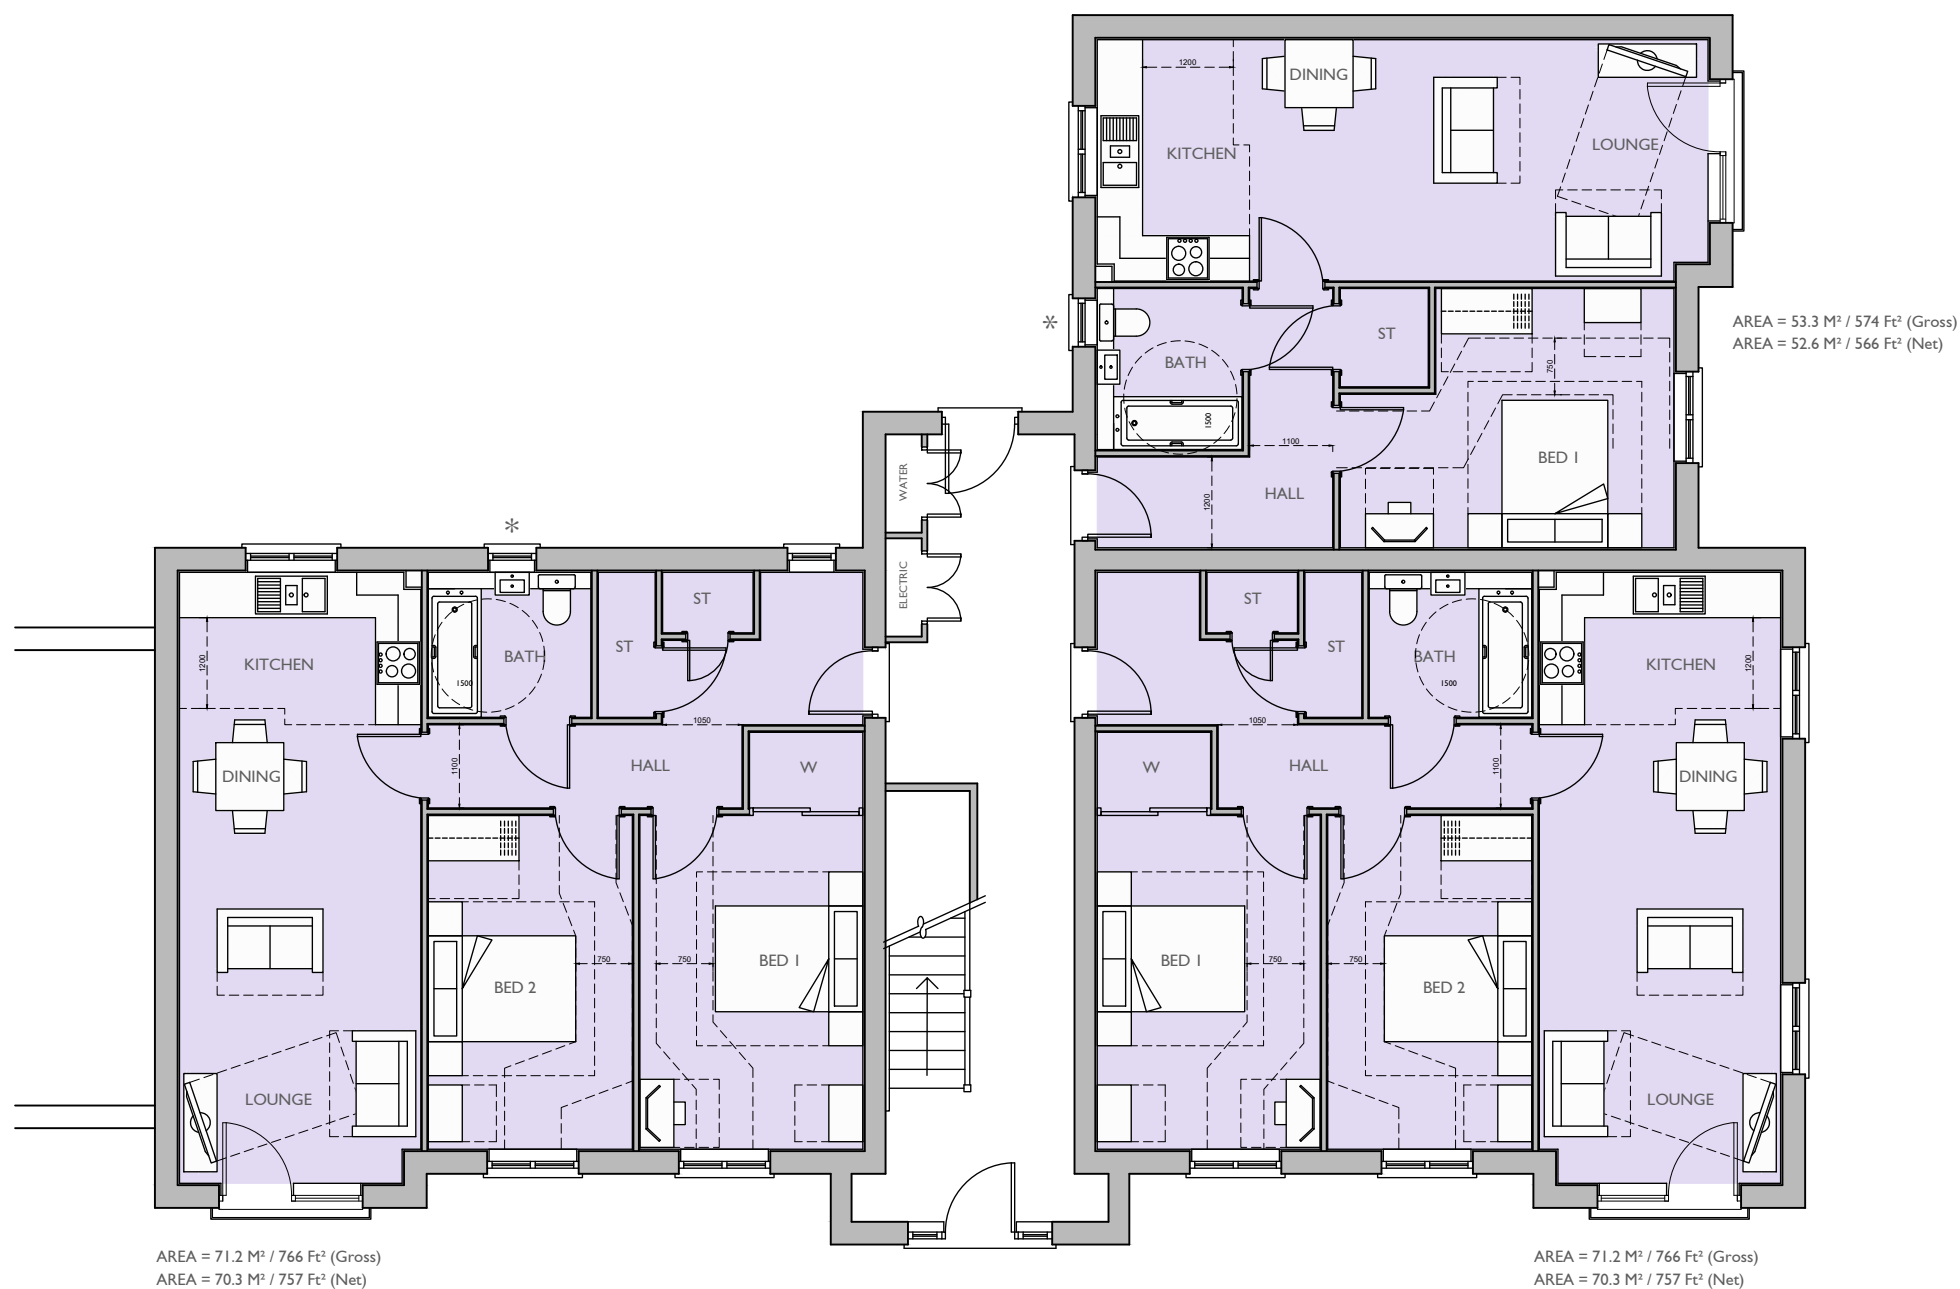

GROUND FLOOR PLAN  
\* OBSCURED GLAZING

Plot No :  
120 - 128 (AS)

Plot Description :  
1 BED FLAT (2 PERSON)  
GROSS AREA 574 FT<sup>2</sup> (53.3 M<sup>2</sup>)  
NET AREA 566 FT<sup>2</sup> (52.6 M<sup>2</sup>)  
  
2 BED FLAT (4 PERSON)  
GROSS AREA 766 FT<sup>2</sup> (71.2 M<sup>2</sup>)  
NET AREA 757 FT<sup>2</sup> (70.3 M<sup>2</sup>)

Drawn by : MIF      Checked by : BB

Scale @ A3:  
0 1 2 3 4 5m  
Scale 1:100

Date: FEBRUARY 2020

| Rev | Date | Drawn | Checked |
|-----|------|-------|---------|
|     |      |       |         |

Drg No: CB\_84\_139\_FS\_1/2BF\_P04      Rev:  

Project:  
LAND NORTH OF SEFTER ROAD  
PAGHAM

Title:  
FOCAL SPACE  
1BF & 2BF FLOOR PLANS

Client:  
**Taylor Wimpey**

